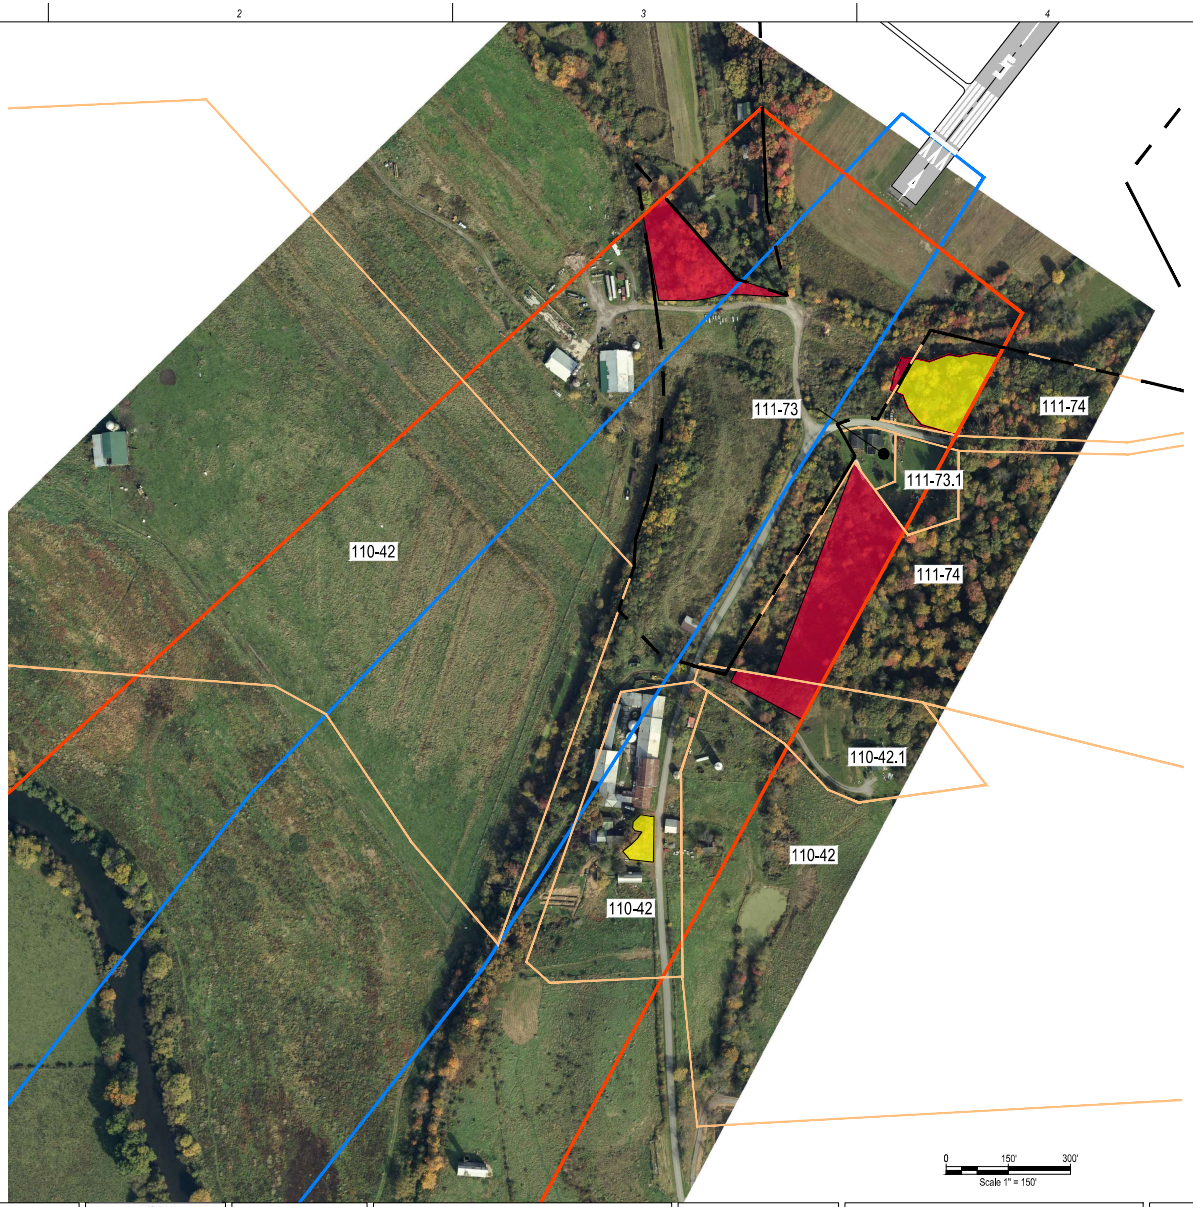


LEGEND		
ITEM	EXISTING	PROPOSED
TREE OBSTRUCTION REMOVAL	N/A	
TREE TRIMMING	N/A	
ADJACENT PROPERTY LINE		N/A
TAX PARCEL NUMBER	110-42	N/A
PART 77 NON-PRECISION INSTRUMENT APPROACH SURFACE (20:1 SLOPE)		N/A
THRESHOLD SITING VISUAL APPROACH SURFACE (20:1 SLOPE)		N/A

TRANSYSTEMS
615 West Highland Ave.
Ebensburg, PA 15931
Phone: 814.472.7700
Email: madefibaugh@transystems.com
Website: www.transystems.com

MELISSA A. DEFIBAUGH
40750
REGISTERED
STATE OF
WEST VIRGINIA
PROFESSIONAL ENGINEER
12/13/2023

DESIGNED	MAD	12/23 DATE
DRAWN	RAK	12/23 DATE
CHECKED	CRM	12/23 DATE
APPROVED	MAD	12/23 DATE

REVISION		
DATE	BY	DESCRIPTION

ELKINS-RANDOLPH COUNTY REGIONAL AIRPORT AUTHORITY
400 Airport Road
Elkins, WV 26241

ELKINS-RANDOLPH COUNTY REGIONAL AIRPORT (EKN)

ELKINS WEST VIRGINIA

TREE OBSTRUCTION REMOVAL, PHASE 5


RUNWAY 5 END SITE PLAN (BASE BID)

AP-04

PROJECT NO P707230229
DATE DECEMBER 2023

G:\Projects_2023\EB707\707230229\Aviation\9000 DELIVERABLES\9300 CADD\PLAN SET\P-EKN-SITE-5 END-P707230229

IF THIS DRAWING IS LESS THAN 22" X 34" IT IS A REDUCED SIZE DRAWING

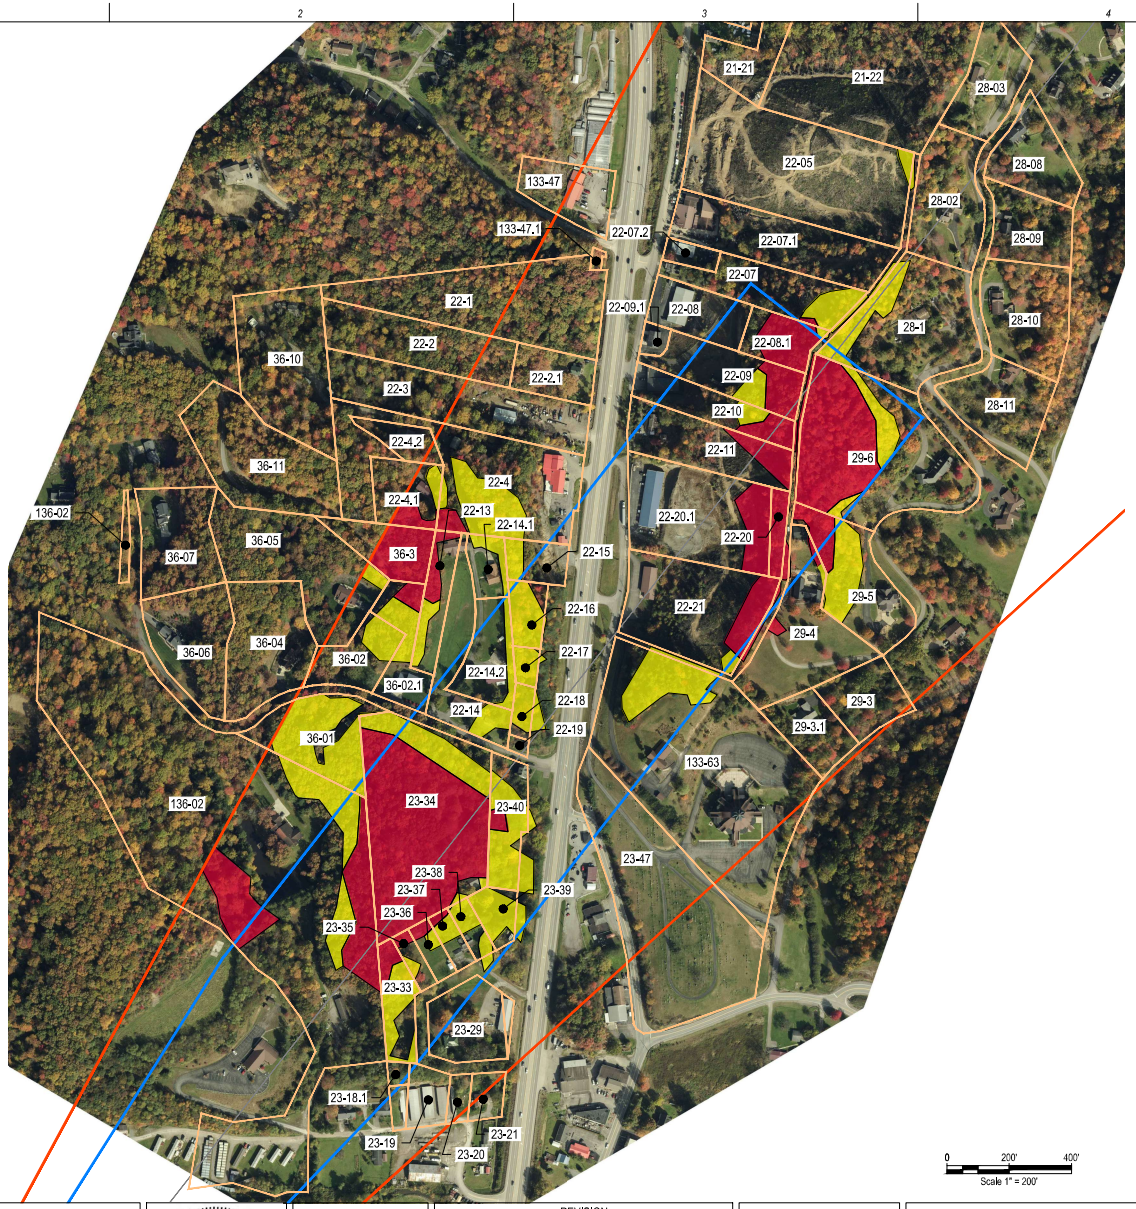

0 200' 400'
Scale 1" = 200'

LEGEND		
ITEM	EXISTING	PROPOSED
TREE OBSTRUCTION REMOVAL	N/A	
TREE TRIMMING	N/A	
ADJACENT PROPERTY LINE		N/A
TAX PARCEL NUMBER	110-42	N/A
PART 77 NON-PRECISION INSTRUMENT APPROACH SURFACE (20:1 SLOPE)		N/A
THRESHOLD SITING VISUAL APPROACH SURFACE (20:1 SLOPE)		N/A

TRANSYSTEMS
615 West Highland Ave,
Ebensburg, PA 15931
Phone: 814.472.7700
Email: madelibaugh@transystems.com
Website: www.transystems.com

MELISSA A. DEFIBAUGH REGISTERED 40752 STATE OF WEST VIRGINIA PROFESSIONAL ENGINEER 12/13/2023

DESIGNED	MAD	12/23
DRAWN	RAK	12/23
CHECKED	CRM	12/23
APPROVED	MAD	12/23

REVISION		
DATE	BY	DESCRIPTION

ELKINS-RANDOLPH COUNTY REGIONAL AIRPORT AUTHORITY
400 Airport Road
Elkins, WV 26241

ELKINS-RANDOLPH COUNTY REGIONAL AIRPORT (EKN)

ELKINS WEST VIRGINIA

TREE OBSTRUCTION REMOVAL, PHASE 5

RUNWAY 23 END SITE PLAN
(ADD ALTERNATE BIDS)


AP-05

PROJECT NO P707230229

DATE DECEMBER 2023

G:\Projects_2023\EB707\707230229\Aviation\9000 DELIVERABLES\9300 CADD\PLAN SET\P-EKN-SITE-23 END-P707230229

IF THIS DRAWING IS LESS THAN 22" X 34" IT IS A REDUCED SIZE DRAWING

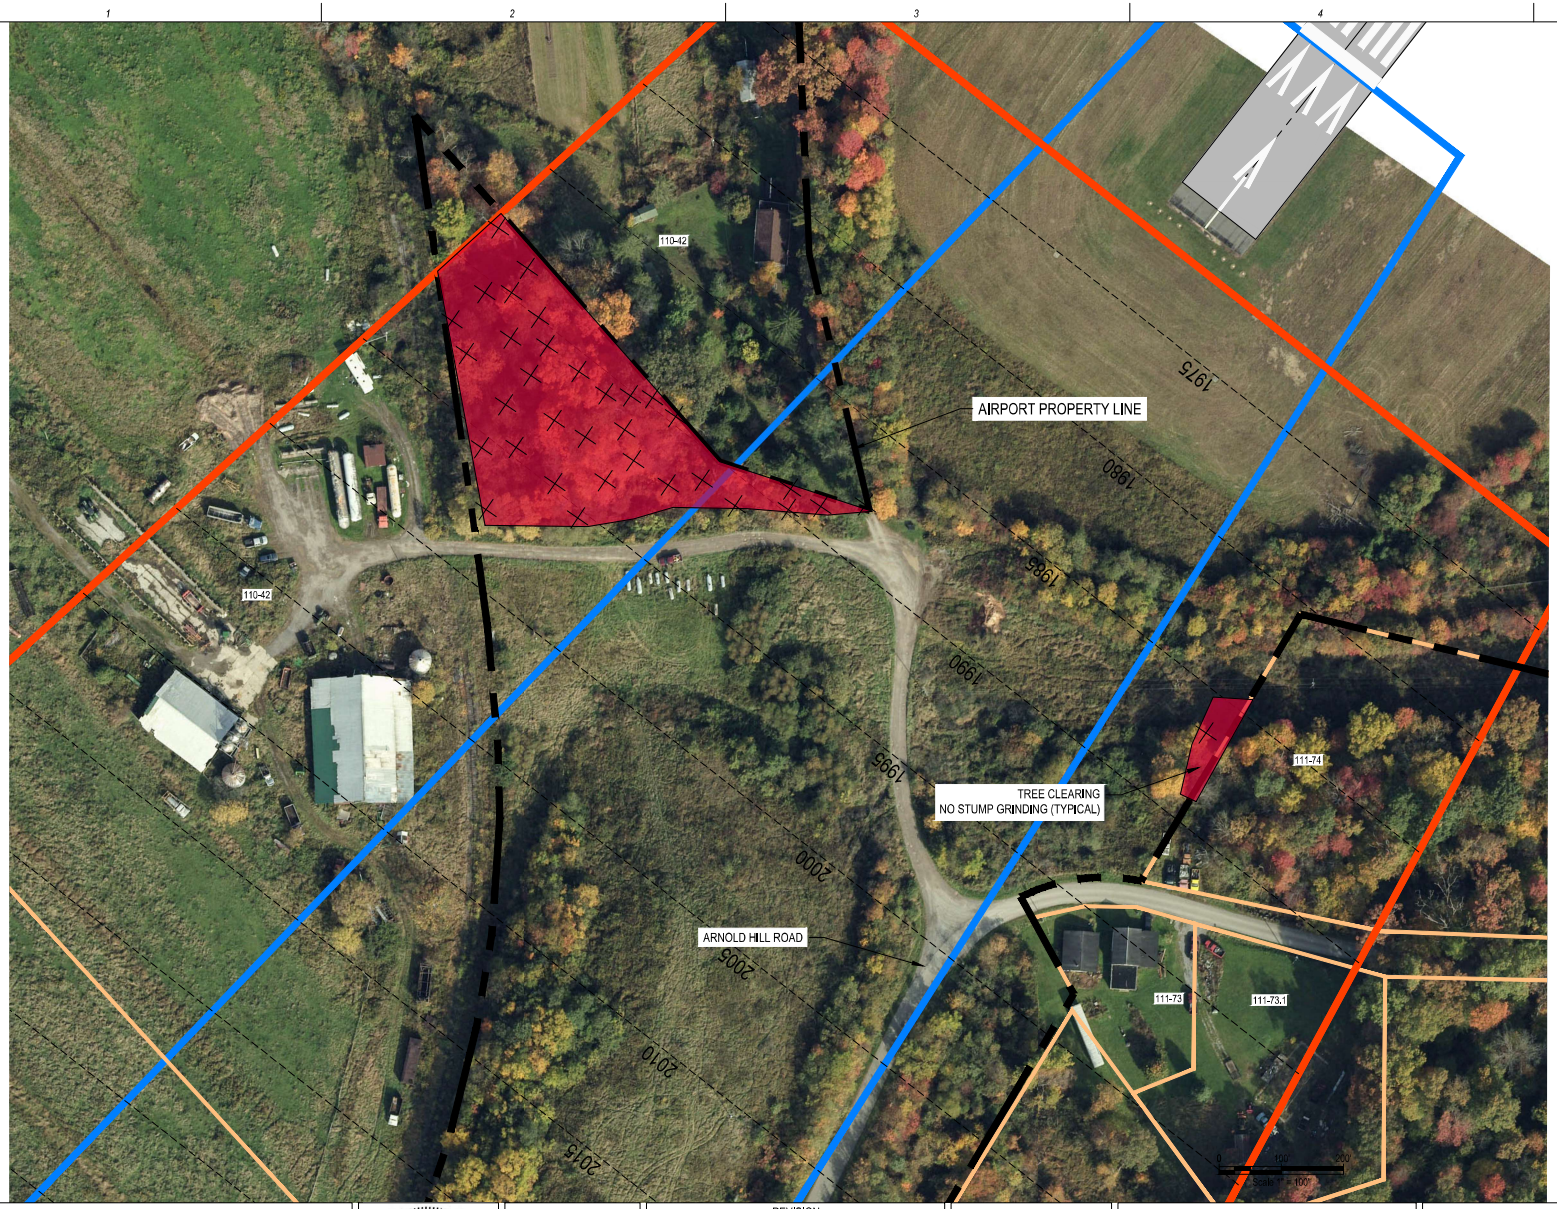

Elkins-Randolph County Regional Airport Authority
Parcel ID 42-02-0111-0074-0001
Parcel # 74,1
Deed Book/page 532 / 670
Acreage 6,91

Elkins-Randolph County Regional Airport Authority
Parcel ID 42-02-0111-0074-0002
Parcel # 74,2
Deed Book/page 542 / 01
Acreage 2,89

LEGEND		
ITEM	EXISTING	PROPOSED
PROPERTY LINE		N/A
TREE OBSTRUCTION REMOVAL	N/A	
ADJACENT PROPERTY LINE		N/A
TAX PARCEL NUMBER	110-42	N/A
APPROACH SURFACE 50' INDEX LINE	1990	N/A
PART 77 NON-PRECISION INSTRUMENT APPROACH SURFACE (20:1 SLOPE)		N/A
THRESHOLD SITING VISUAL APPROACH SURFACE (20:1 SLOPE)		N/A

TRANSYSTEMS
615 West Highland Ave,
Ebensburg, PA 15931
Phone: 814.472.7700
Email: madelibaugh@transystems.com
Website: www.transystems.com

MELISSA A. DEFIBAUGH
40752
REGISTERED
STATE OF
WEST VIRGINIA
PROFESSIONAL ENGINEER
12/13/2023

DESIGNED	MAD	12/23
DRAWN	RAK	12/23
CHECKED	CRM	12/23
APPROVED	MAD	12/23

REVISION		
DATE	BY	DESCRIPTION

ELKINS-RANDOLPH COUNTY
REGIONAL AIRPORT AUTHORITY
400 Airport Road
Elkins, WV 26241

ELKINS-RANDOLPH COUNTY REGIONAL AIRPORT (EKN)

ELKINS WEST VIRGINIA

TREE OBSTRUCTION REMOVAL, PHASE 5


ON AIRPORT OBSTRUCTIONS TAX PARCELS 111-74.1 AND 111-74.2 (BASE BID)

AP-06

PROJECT NO P707230229
DATE DECEMBER 2023

G:\Projects_2023\EB707\707230229\Aviation\9000 DELIVERABLES\9300 CADD\PLAN SET\P-EKN-AIRPORT-OBSTR-P707230229

IF THIS DRAWING IS LESS THAN 22" X 34" IT IS A REDUCED SIZE DRAWING

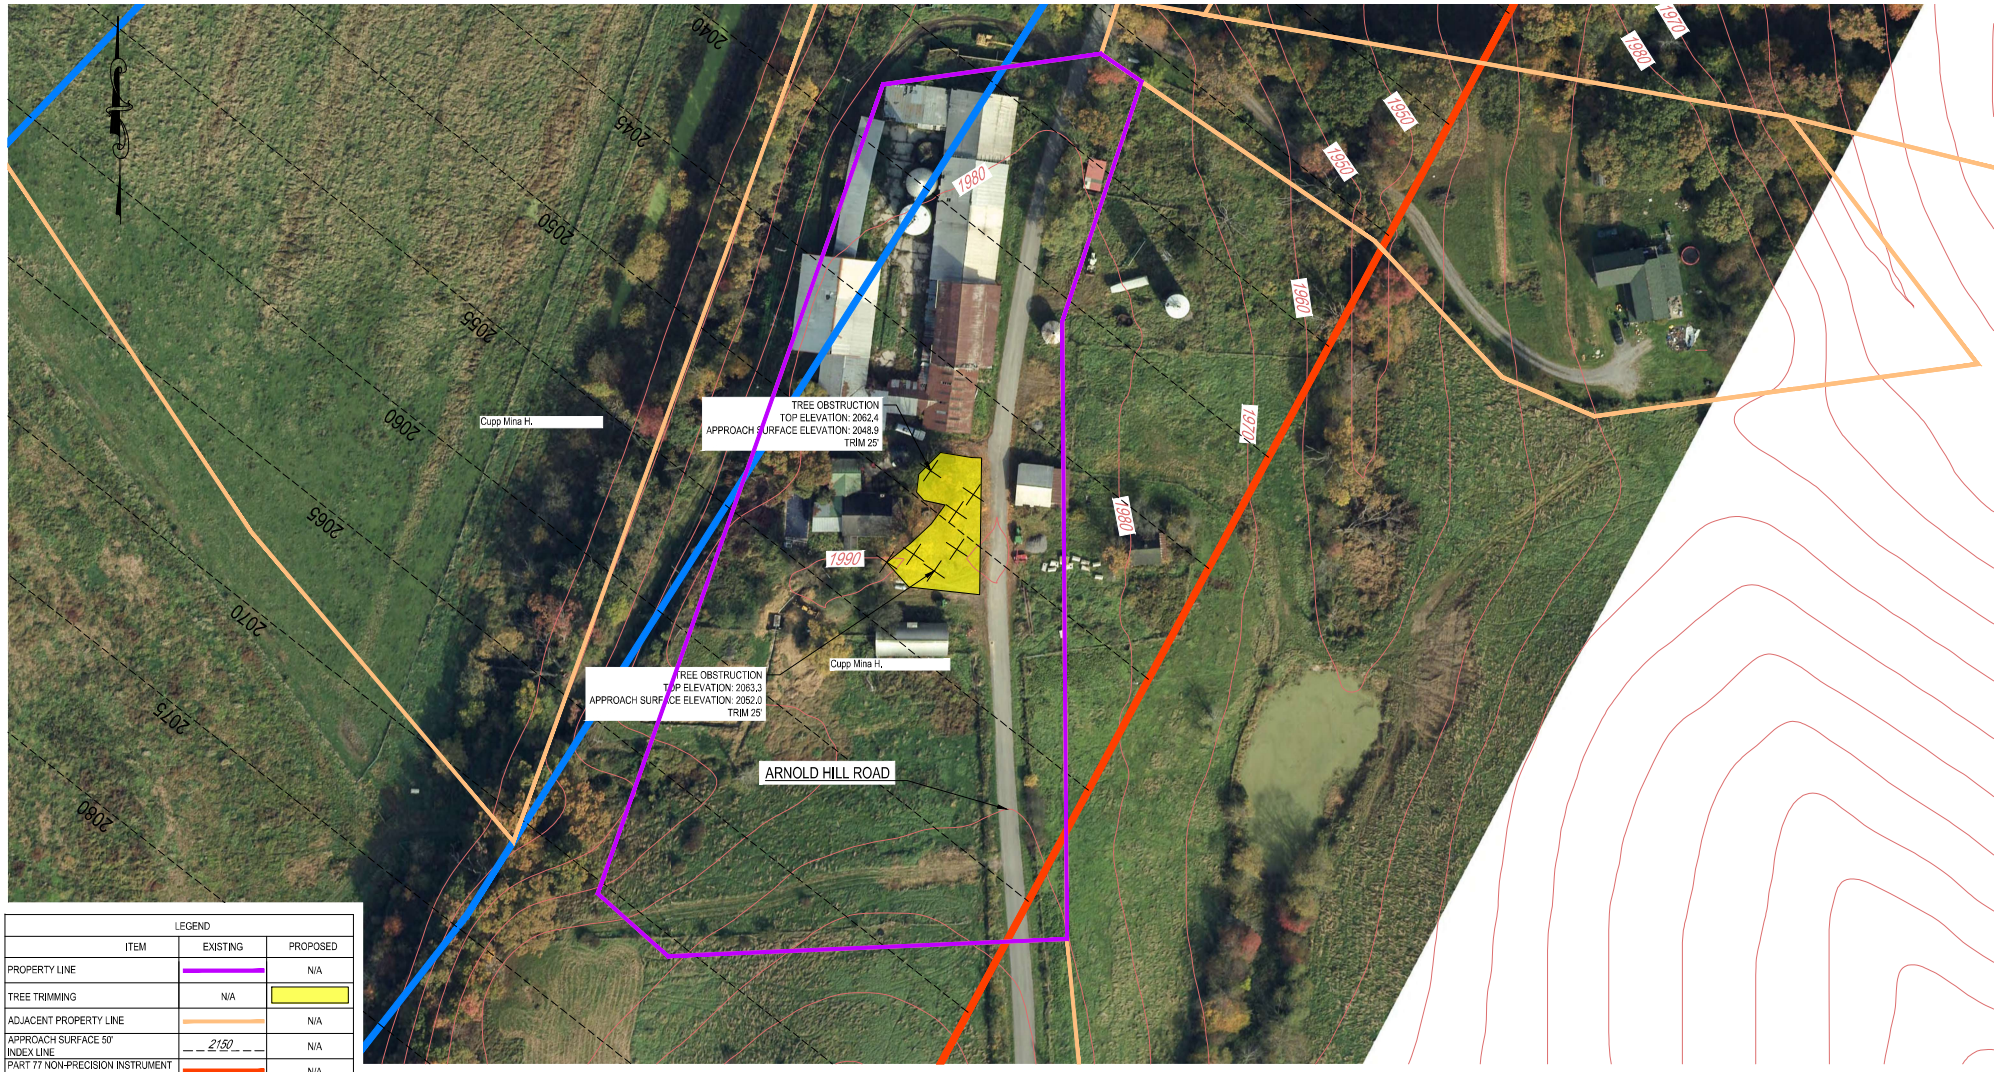

LEGEND		
ITEM	EXISTING	PROPOSED
PROPERTY LINE		N/A
TREE TRIMMING	N/A	
ADJACENT PROPERTY LINE		N/A
APPROACH SURFACE 50' INDEX LINE	2150	N/A
PART 77 NON-PRECISION INSTRUMENT APPROACH SURFACE (20:1 SLOPE)		N/A
THRESHOLD SITING VISUAL APPROACH SURFACE (20:1 SLOPE)		N/A

0 50' 100'
Scale 1 " = 50'

Cupp Harry H 3rd and Mina H.
Parcel ID 02 110-0042-00000000
Parcel # 0042
Deed Book/page 258 / 55
Acreage 128.00

NOTE: PROPERTY INFORMATION WAS TAKEN FROM THE DEED OF RECORD AND IS NOT TO BE CONSIDERED AS A BOUNDARY SURVEY.

TRANSYSTEMS
615 West Highland Ave.
Ebensburg, PA 15931
Phone: 814.472.7700
Email: madelibaugh@transystems.com
Website: www.transystems.com

MELISSA A. DERIBAUGH
40752
REGISTERED
STATE OF
WEST VIRGINIA
PROFESSIONAL ENGINEER
12/13/2023

DESIGNED	MAD	12/23 DATE
DRAWN	RAK	12/23 DATE
CHECKED	CRM	12/23 DATE
APPROVED	MAD	12/23 DATE

REVISION		
DATE	BY	DESCRIPTION

ELKINS-RANDOLPH COUNTY REGIONAL AIRPORT AUTHORITY
400 Airport Road
Elkins, WV 26241

ELKINS-RANDOLPH COUNTY REGIONAL AIRPORT (EKN)

ELKINS WEST VIRGINIA

TREE OBSTRUCTION REMOVAL, PHASE 5

CUPP TAX PARCEL - 110-42 (BASE BID)


AP-07

PROJECT NO P707230229

DATE DECEMBER 2023

G:\Projects_2023\EB707\707230229\Aviation\9000 DELIVERABLES\9300 CADD\PLAN SET\P-EKN-CUPP - 110-42

IF THIS DRAWING IS LESS THAN 22" X 34" IT IS A REDUCED SIZE DRAWING

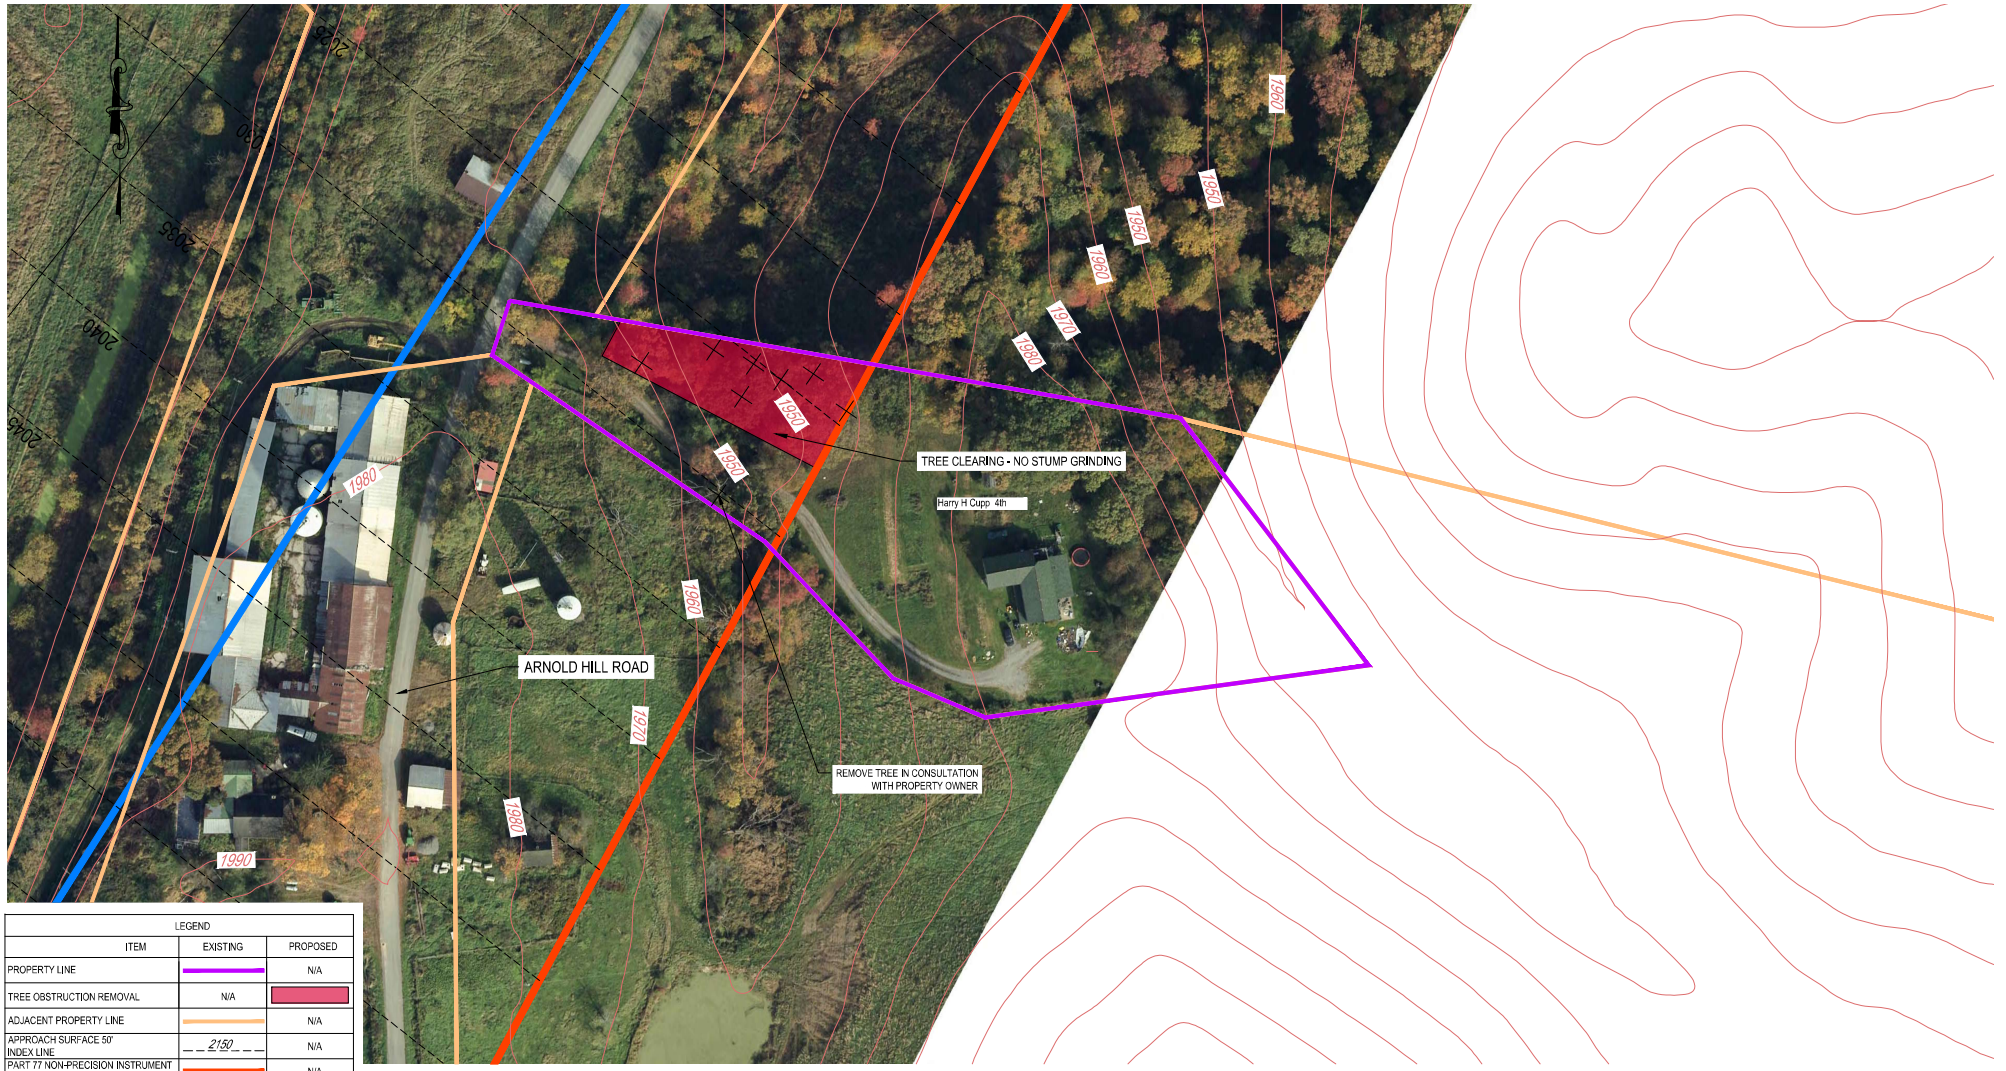

LEGEND		
ITEM	EXISTING	PROPOSED
PROPERTY LINE		N/A
TREE OBSTRUCTION REMOVAL	N/A	
ADJACENT PROPERTY LINE		N/A
APPROACH SURFACE 50' INDEX LINE	2150	N/A
PART 77 NON-PRECISION INSTRUMENT APPROACH SURFACE (20:1 SLOPE)		N/A
THRESHOLD SITING VISUAL APPROACH SURFACE (20:1 SLOPE)		N/A

0 50' 100'
Scale 1 " = 50'

Harry H. Cupp IV
Parcel ID 02 110004200010000
Parcel # 0074
Deed Book/page 485 / 517
Acreage 2.00

NOTE: PROPERTY INFORMATION WAS TAKEN FROM THE DEED OF RECORD AND IS NOT TO BE CONSIDERED AS A BOUNDARY SURVEY.

TRANSYSTEMS
615 West Highland Ave.
Ebensburg, PA 15931
Phone: 814.472.7700
Email: madelibaugh@transystems.com
Website: www.transystems.com

MELISSA A. DEFIBAUGH 40752 REGISTERED STATE OF WEST VIRGINIA PROFESSIONAL ENGINEER 12/13/2023

DESIGNED	MAD	12/23 DATE
DRAWN	RAK	12/23 DATE
CHECKED	CRM	12/23 DATE
APPROVED	MAD	12/23 DATE

REVISION		
DATE	BY	DESCRIPTION

ELKINS-RANDOLPH COUNTY REGIONAL AIRPORT AUTHORITY
400 Airport Road
Elkins, WV 26241

ELKINS-RANDOLPH COUNTY REGIONAL AIRPORT (EKN)

ELKINS WEST VIRGINIA

TREE OBSTRUCTION REMOVAL, PHASE 5


CUPP TAX PARCEL - 110-42.1 (BASE BID)

AP-08

PROJECT NO P707230229 DATE DECEMBER 2023

G:\Projects_2023\EB707\707230229\Aviation\9000 DELIVERABLES\9300 CADD\PLAN SET\P-EKN-CUPP - 110-42.1

IF THIS DRAWING IS LESS THAN 22" X 34" IT IS A REDUCED SIZE DRAWING

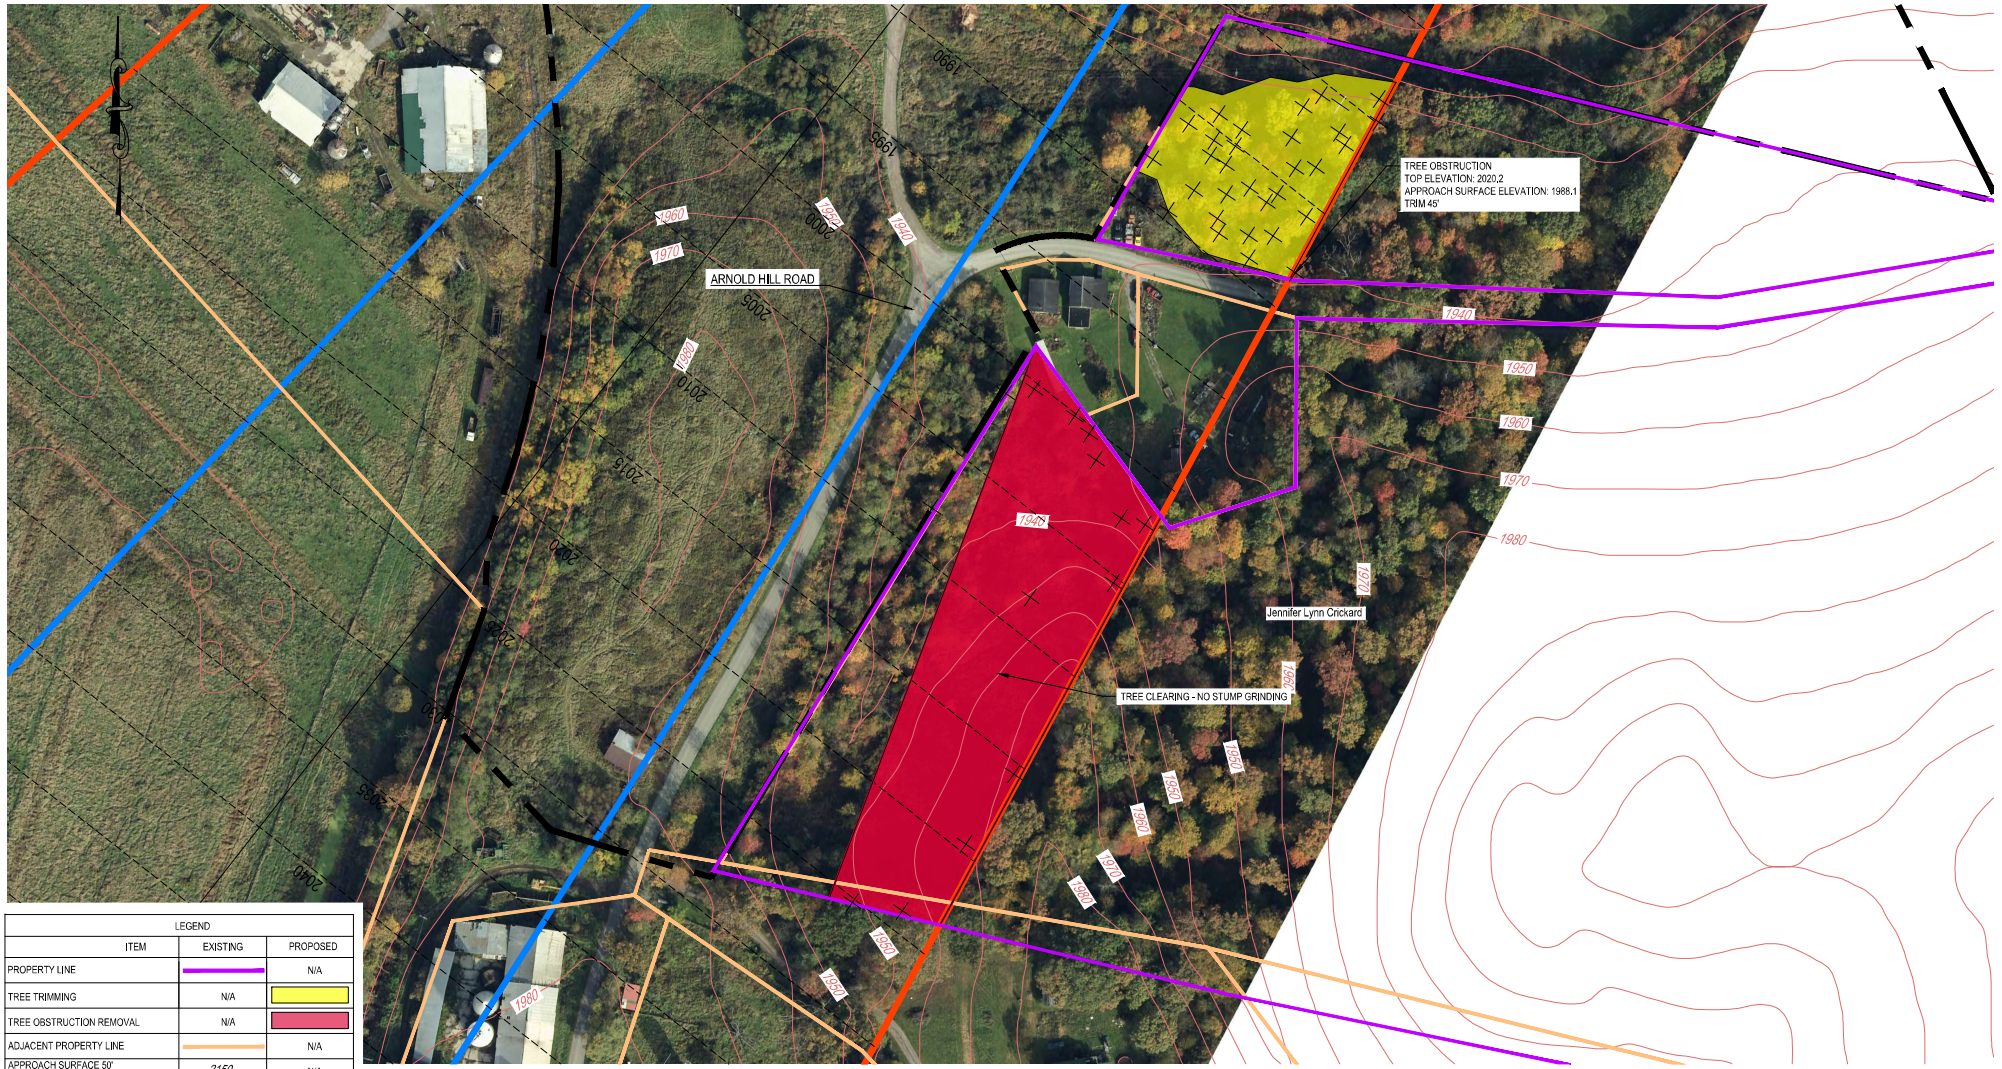

LEGEND		
ITEM	EXISTING	PROPOSED
PROPERTY LINE		N/A
TREE TRIMMING	N/A	
TREE OBSTRUCTION REMOVAL	N/A	
ADJACENT PROPERTY LINE		N/A
APPROACH SURFACE 50' INDEX LINE	2150	N/A
PART 77 NON-PRECISION INSTRUMENT APPROACH SURFACE (20:1 SLOPE)		N/A
THRESHOLD SITING VISUAL APPROACH SURFACE (20:1 SLOPE)		N/A

0 60' 120'
Scale 1 " = 60'

Jennifer Lynn Crickard
Parcel ID 42-02-0111-0074-0000
Parcel # 0074
Deed Book/page WB48 / 628
Acreage 24.11

NOTE: PROPERTY INFORMATION WAS TAKEN FROM THE DEED OF RECORD AND IS NOT TO BE CONSIDERED AS A BOUNDARY SURVEY.

TRANSYSTEMS
615 West Highland Ave.
Ebensburg, PA 15931
Phone: 814.472.7700
Email: madelibaugh@transystems.com
Website: www.transystems.com

MELISSA A. DEFIBAUGH
40752
REGISTERED
STATE OF
WEST VIRGINIA
PROFESSIONAL ENGINEER
12/13/2023

DESIGNED	MAD	12/23 DATE
DRAWN	RAK	12/23 DATE
CHECKED	CRM	12/23 DATE
APPROVED	MAD	12/23 DATE

REVISION		
DATE	BY	DESCRIPTION

ELKINS-RANDOLPH COUNTY REGIONAL AIRPORT AUTHORITY
400 Airport Road
Elkins, WV 26241

ELKINS-RANDOLPH COUNTY REGIONAL AIRPORT (EKN)

ELKINS WEST VIRGINIA

TREE OBSTRUCTION REMOVAL, PHASE 5

CRICKARD TAX PARCEL - 111-74 (BASE BID)


AP-09

PROJECT NO P707230229

DATE DECEMBER 2023

G:\Projects_2023\EB707\707230229\Aviation\9000 DELIVERABLES\9300 CADD\PLAN SET\P-EKN-CRICKARD - 111-74

IF THIS DRAWING IS LESS THAN 22" X 34" IT IS A REDUCED SIZE DRAWING

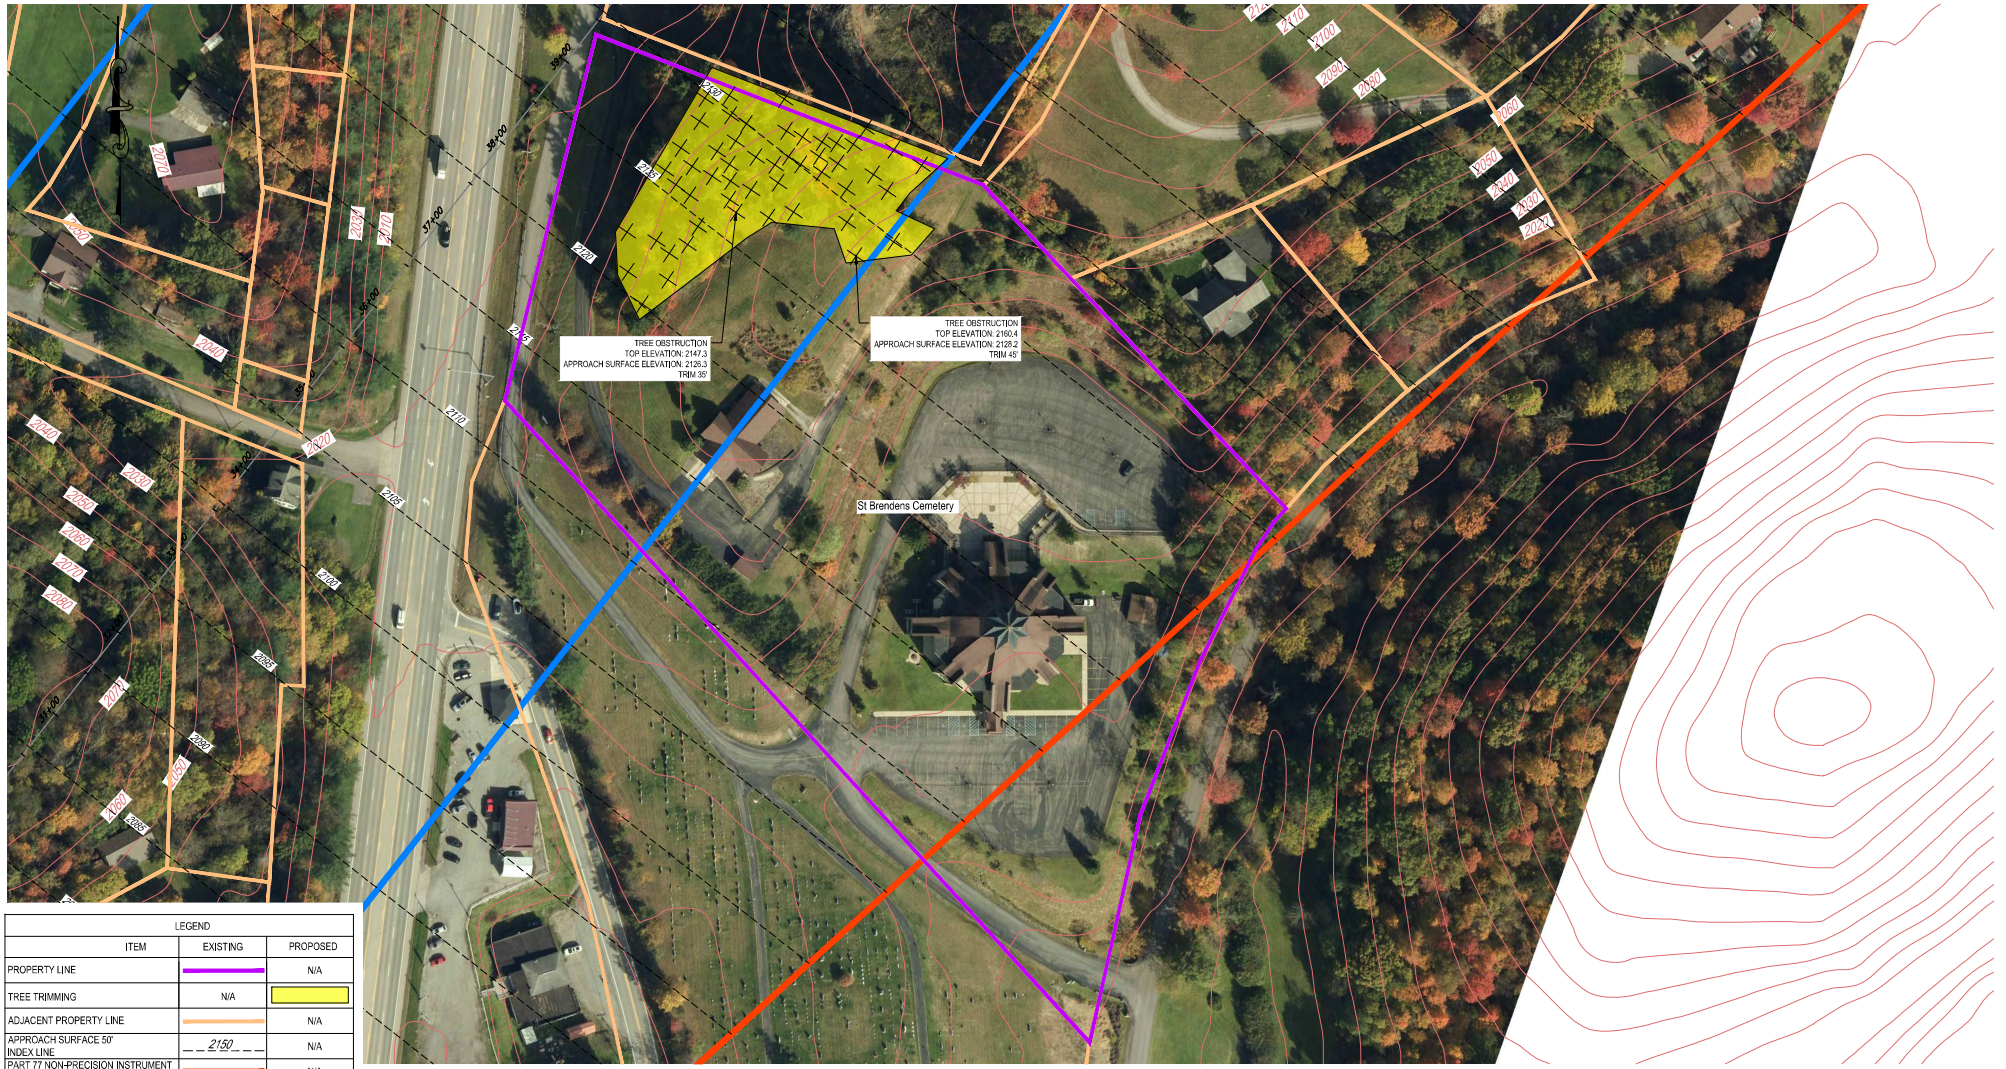

LEGEND		
ITEM	EXISTING	PROPOSED
PROPERTY LINE		N/A
TREE TRIMMING	N/A	
ADJACENT PROPERTY LINE		N/A
APPROACH SURFACE 50' INDEX LINE	2150	N/A
PART 77 NON-PRECISION INSTRUMENT APPROACH SURFACE (20:1 SLOPE)		N/A
THRESHOLD SITING VISUAL APPROACH SURFACE (20:1 SLOPE)		N/A

0 60' 120'
Scale 1 " = 60'

St Brendens Cemetery
Parcel ID 42-10-0133-0063-0000
Parcel # 0063
Deed Book/page 275 / 79
Acreage 8.00

NOTE: PROPERTY INFORMATION WAS TAKEN FROM THE DEED OF RECORD AND IS NOT TO BE CONSIDERED AS A BOUNDARY SURVEY.

TRANSYSTEMS
615 West Highland Ave,
Ebensburg, PA 15931
Phone: 814.472.7700
Email: madelibaugh@transystems.com
Website: www.transystems.com

MELISSA A. DEFIBAUGH
40752
STATE OF WEST VIRGINIA
PROFESSIONAL ENGINEER
12/13/2023

DESIGNED	MAD	12/23 DATE
DRAWN	RAK	12/23 DATE
CHECKED	CRM	12/23 DATE
APPROVED	MAD	12/23 DATE

REVISION		
DATE	BY	DESCRIPTION

ELKINS-RANDOLPH COUNTY REGIONAL AIRPORT AUTHORITY
400 Airport Road
Elkins, WV 26241

ELKINS-RANDOLPH COUNTY REGIONAL AIRPORT (EKN)

ELKINS WEST VIRGINIA

TREE OBSTRUCTION REMOVAL, PHASE 5

ST.BRENDANS CEMETERY TAX PARCEL-133-63
(ADD ALTERNATE BID NO. 1)


AP-10

PROJECT NO P707230229

DATE DECEMBER 2023

G:\Projects_2023\EB707\707230229\Aviation\9000 DELIVERABLES\9300 CADD\PLAN SET\P-EKN-ST.BRENDANS-133-63

IF THIS DRAWING IS LESS THAN 22" X 34" IT IS A REDUCED SIZE DRAWING

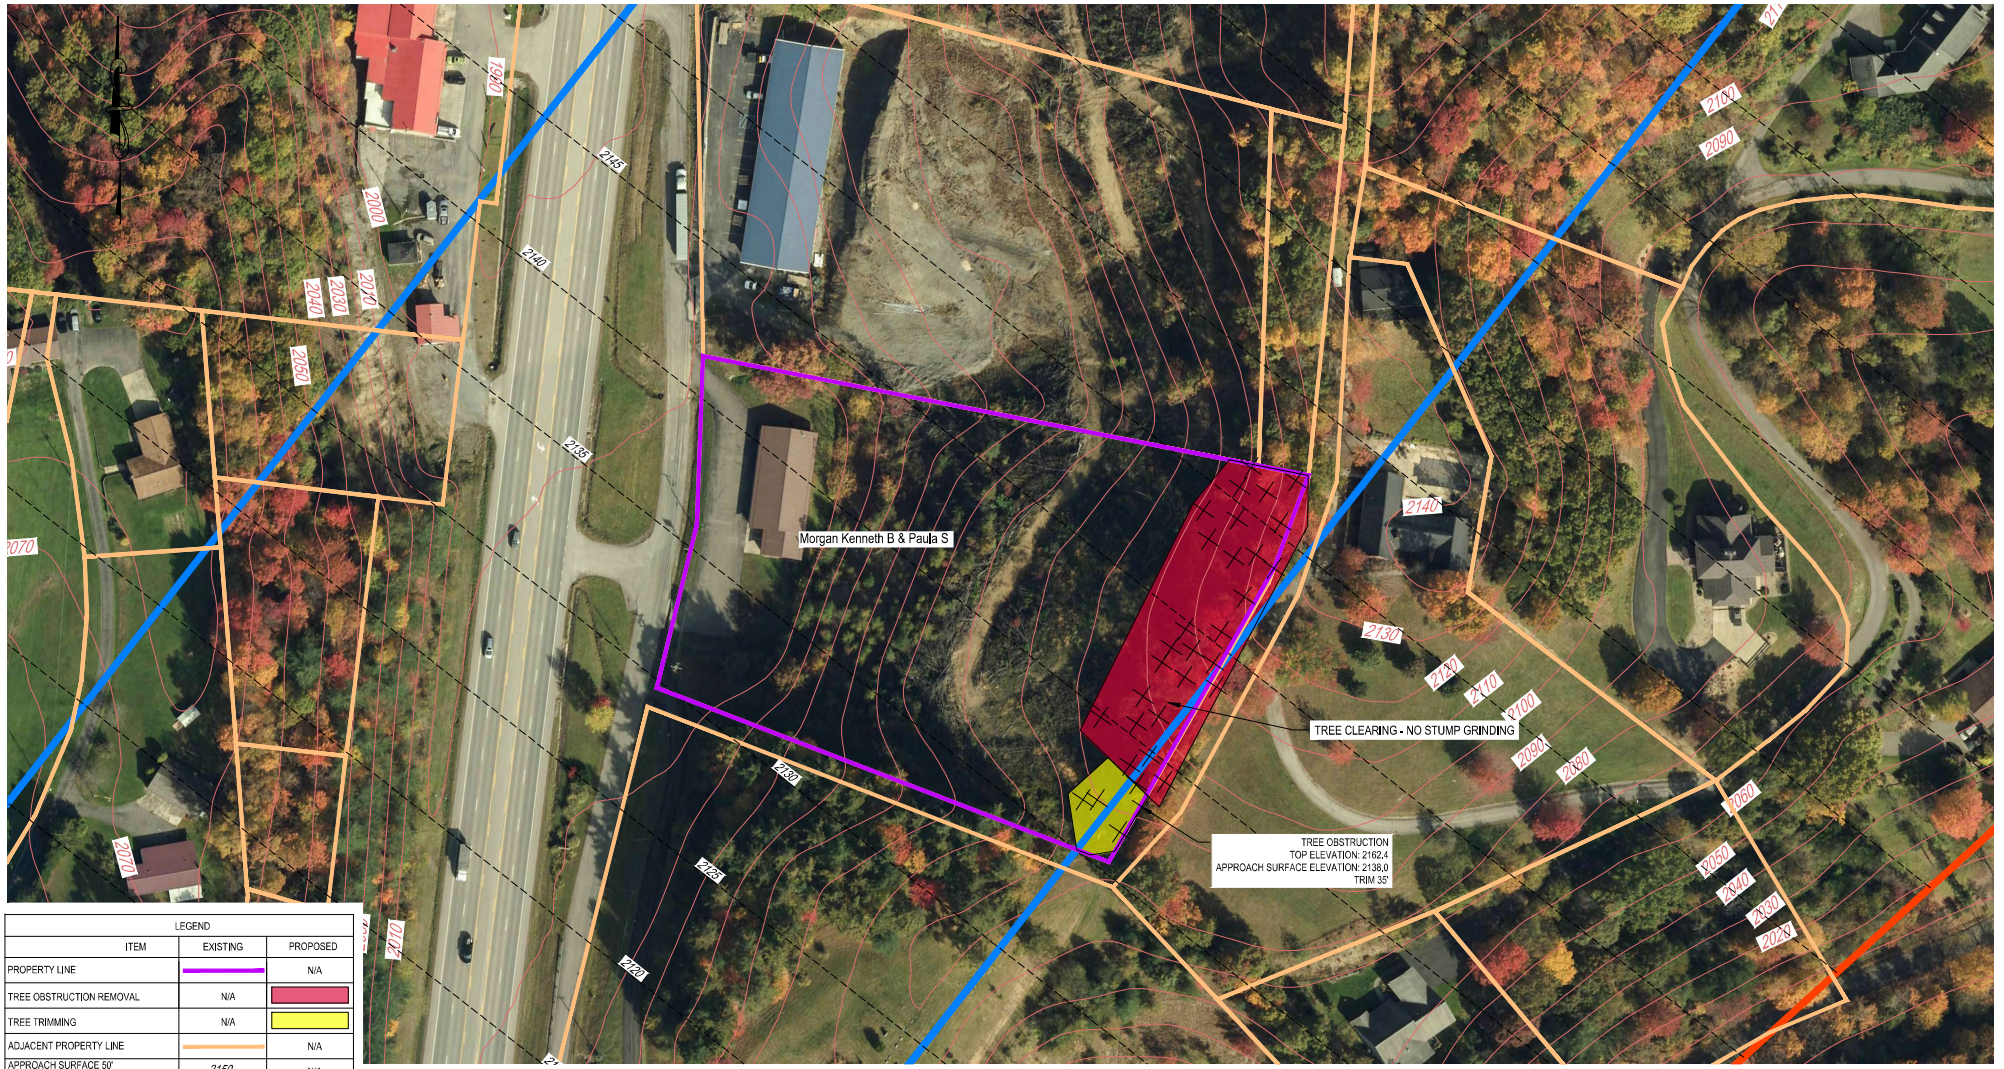

LEGEND		
ITEM	EXISTING	PROPOSED
PROPERTY LINE		N/A
TREE OBSTRUCTION REMOVAL	N/A	
TREE TRIMMING	N/A	
ADJACENT PROPERTY LINE		N/A
APPROACH SURFACE 50' INDEX LINE	2150	N/A
PART 77 NON-PRECISION INSTRUMENT APPROACH SURFACE (20:1 SLOPE)		N/A
THRESHOLD SITING VISUAL APPROACH SURFACE (20:1 SLOPE)		N/A

0 50' 100'
Scale 1 " = 50'

Morgan Kenneth B & Paula S
Parcel ID 42-10-0022-0021-0000
Parcel # 0021
Deed Book/page 400 / 186
Acreage 2.94

NOTE: PROPERTY INFORMATION WAS TAKEN FROM THE DEED OF RECORD AND IS NOT TO BE CONSIDERED AS A BOUNDARY SURVEY.

TRANSYSTEMS
615 West Highland Ave,
Ebensburg, PA 15931
Phone: 814.472.7700
Email: madelibaugh@transystems.com
Website: www.transystems.com

MELISSA A. DERIBAUGH REGISTERED 40752 STATE OF WEST VIRGINIA PROFESSIONAL ENGINEER 12/13/2023

DESIGNED	MAD	12/23
DRAWN	RAK	12/23
CHECKED	CRM	12/23
APPROVED	MAD	12/23

REVISION		
DATE	BY	DESCRIPTION

ELKINS-RANDOLPH COUNTY REGIONAL AIRPORT AUTHORITY
400 Airport Road
Elkins, WV 26241

ELKINS-RANDOLPH COUNTY REGIONAL AIRPORT (EKN)

ELKINS WEST VIRGINIA

TREE OBSTRUCTION REMOVAL, PHASE 5

MORGAN TAX PARCEL - 22-21 (ADD ALTERNATE BID NO. 1)

AP-11

PROJECT NO P707230229
DATE DECEMBER 2023

G:\Projects_2023\EB707\707230229\Aviation\9000 DELIVERABLES\9300 CADD\PLAN SET\P-EKN-MORGAN-22-21

IF THIS DRAWING IS LESS THAN 22" X 34" IT IS A REDUCED SIZE DRAWING



LEGEND		
ITEM	EXISTING	PROPOSED
PROPERTY LINE		N/A
TREE OBSTRUCTION REMOVAL	N/A	
ADJACENT PROPERTY LINE		N/A
APPROACH SURFACE 50' INDEX LINE	2150	N/A
PART 77 NON-PRECISION INSTRUMENT APPROACH SURFACE (20:1 SLOPE)		N/A
THRESHOLD SITING VISUAL APPROACH SURFACE (20:1 SLOPE)		N/A

0 50' 100'
Scale 1 " = 50'

BW Properties LLC
Parcel ID 42-10-0022-0020-0001
Parcel # 0022
Deed Book/page 584 / 632
Acreage 3.10

NOTE: PROPERTY INFORMATION WAS TAKEN FROM THE DEED OF RECORD AND IS NOT TO BE CONSIDERED AS A BOUNDARY SURVEY.

TRANSYSTEMS
615 West Highland Ave,
Ebensburg, PA 15931
Phone: 814.472.7700
Email: madelibaugh@transystems.com
Website: www.transystems.com

MELISSA A. DEFIBAUGH
40752
REGISTERED
STATE OF
WEST VIRGINIA
PROFESSIONAL ENGINEER
12/13/2023

DESIGNED	MAD	12/23
DRAWN	RAK	12/23
CHECKED	CRM	12/23
APPROVED	MAD	12/23

REVISION		
DATE	BY	DESCRIPTION

ELKINS-RANDOLPH COUNTY REGIONAL AIRPORT AUTHORITY
400 Airport Road
Elkins, WV 26241

ELKINS-RANDOLPH COUNTY REGIONAL AIRPORT (EKN)

ELKINS WEST VIRGINIA

TREE OBSTRUCTION REMOVAL, PHASE 5


BW PROPERTIES LLC TAX PARCEL - 22-20.1
(ADD ALTERNATE BID NO. 1)

AP-12

PROJECT NO P707230229
DATE DECEMBER 2023

G:\Projects_2023\EB707\707230229\Aviation\9000 DELIVERABLES\9300 CADD\PLAN SET\P-EKN-BW PROPERTIES LLC-22-20.1

IF THIS DRAWING IS LESS THAN 22" X 34" IT IS A REDUCED SIZE DRAWING

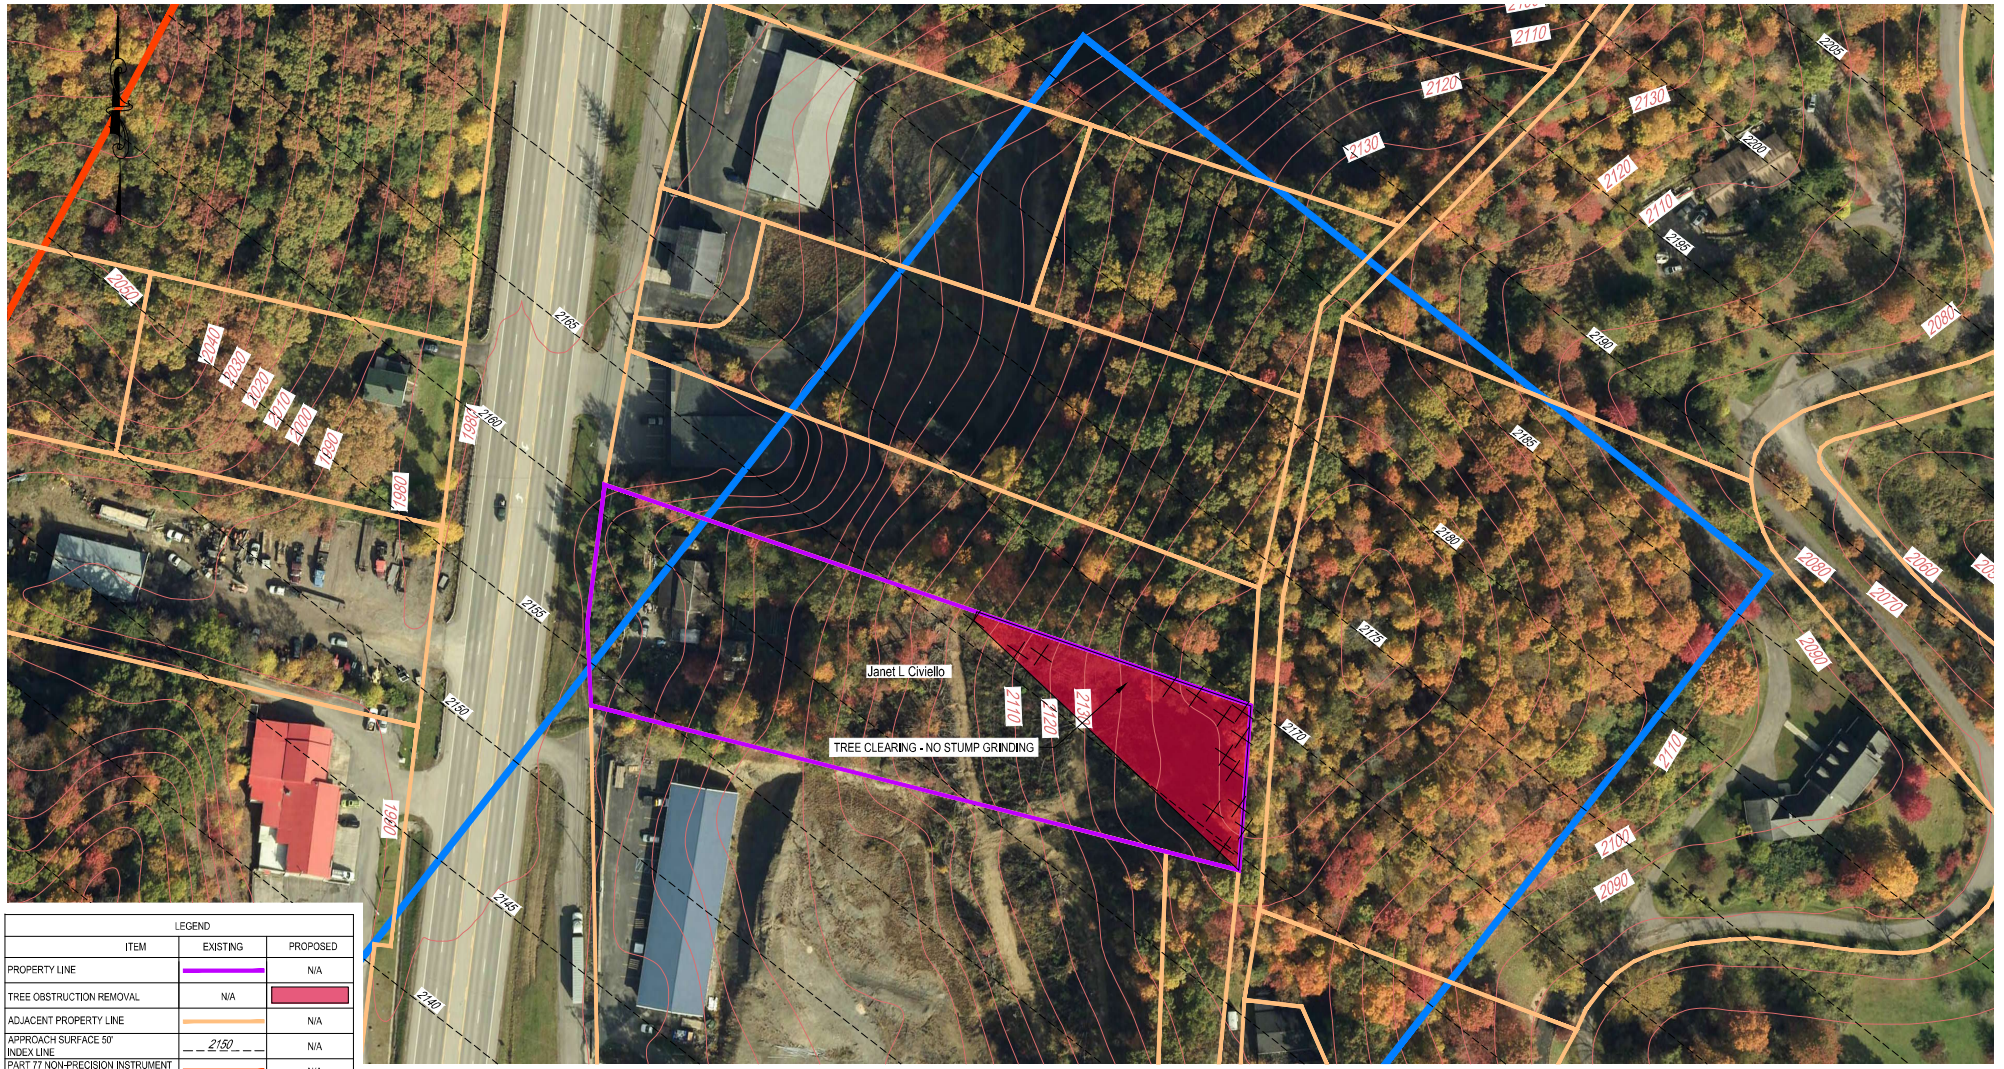

LEGEND		
ITEM	EXISTING	PROPOSED
PROPERTY LINE		N/A
TREE OBSTRUCTION REMOVAL	N/A	
ADJACENT PROPERTY LINE		N/A
APPROACH SURFACE 50' INDEX LINE	2150	N/A
PART 77 NON-PRECISION INSTRUMENT APPROACH SURFACE (20:1 SLOPE)		N/A
THRESHOLD SITING VISUAL APPROACH SURFACE (20:1 SLOPE)		N/A

0 50' 100'
Scale 1 " = 50'

Civiello Janet L
Parcel ID 42-10-0022-0011-0000
Parcel # 0011
Deed Book/page 448 / 524
Acreage 1.82

NOTE: PROPERTY INFORMATION WAS TAKEN FROM THE DEED OF RECORD AND IS NOT TO BE CONSIDERED AS A BOUNDARY SURVEY.

TRANSYSTEMS
615 West Highland Ave,
Ebensburg, PA 15931
Phone: 814.472.7700
Email: madelibaugh@transystems.com
Website: www.transystems.com

MELISSA A. DEFIBAUGH
40752
STATE OF WEST VIRGINIA
PROFESSIONAL ENGINEER
12/13/2023

DESIGNED	MAD	12/23
DRAWN	RAK	12/23
CHECKED	CRM	12/23
APPROVED	MAD	12/23

REVISION		
DATE	BY	DESCRIPTION

ELKINS-RANDOLPH COUNTY REGIONAL AIRPORT AUTHORITY
400 Airport Road
Elkins, WV 26241

ELKINS-RANDOLPH COUNTY REGIONAL AIRPORT (EKN)

ELKINS WEST VIRGINIA

TREE OBSTRUCTION REMOVAL, PHASE 5


CIVIELLO TAX PARCEL -22-11 (ADD ALTERNATE BID NO. 1)

AP-13

PROJECT NO P707230229
DATE DECEMBER 2023

G:\Projects_2023\EB707\707230229\Aviation\9000 DELIVERABLES\9300 CADD\PLAN SET\P-EKN-CIVIELLO-22-11

IF THIS DRAWING IS LESS THAN 22" X 34" IT IS A REDUCED SIZE DRAWING

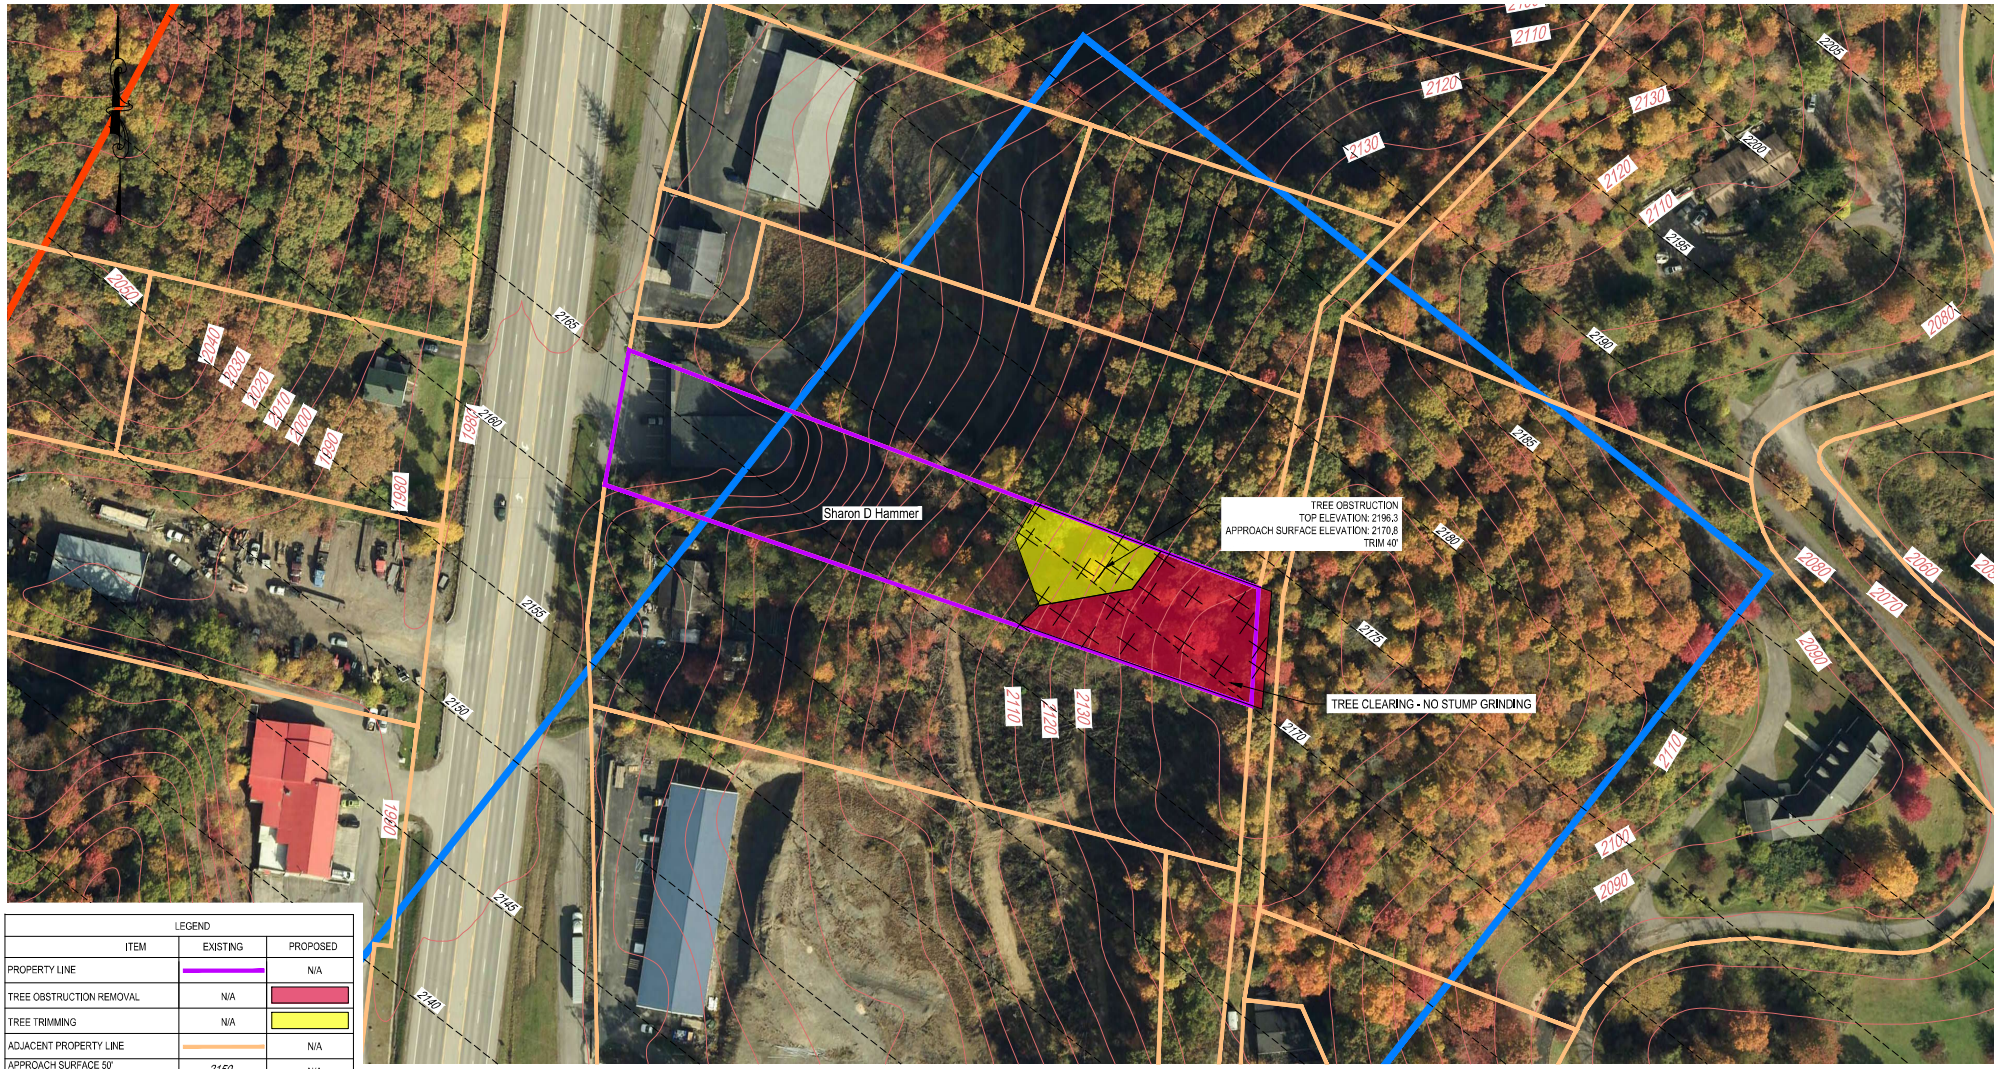

LEGEND		
ITEM	EXISTING	PROPOSED
PROPERTY LINE		N/A
TREE OBSTRUCTION REMOVAL	N/A	
TREE TRIMMING	N/A	
ADJACENT PROPERTY LINE		N/A
APPROACH SURFACE 50' INDEX LINE	2150	N/A
PART 77 NON-PRECISION INSTRUMENT APPROACH SURFACE (20:1 SLOPE)		N/A
THRESHOLD SITING VISUAL APPROACH SURFACE (20:1 SLOPE)		N/A

0 50' 100'
Scale 1 " = 50'

Hammer Thomas M & Sharon D
Parcel ID 42-10-0022-0010-0000
Parcel # 0010
Deed Book/page 580 / 316
Acreage 1.35

NOTE: PROPERTY INFORMATION WAS TAKEN FROM THE DEED OF RECORD AND IS NOT TO BE CONSIDERED AS A BOUNDARY SURVEY.

TRANSYSTEMS
615 West Highland Ave,
Ebensburg, PA 15931
Phone: 814.472.7700
Email: madelibaugh@transystems.com
Website: www.transystems.com

MELISSA A. DEFIBAUGH
REGISTERED
40752
STATE OF WEST VIRGINIA
PROFESSIONAL ENGINEER
12/13/2023

DESIGNED	MAD	12/23 DATE
DRAWN	RAK	12/23 DATE
CHECKED	CRM	12/23 DATE
APPROVED	MAD	12/23 DATE

REVISION		
DATE	BY	DESCRIPTION

ELKINS-RANDOLPH COUNTY REGIONAL AIRPORT AUTHORITY
400 Airport Road
Elkins, WV 26241

ELKINS-RANDOLPH COUNTY REGIONAL AIRPORT (EKN)

ELKINS WEST VIRGINIA

TREE OBSTRUCTION REMOVAL, PHASE 5


HAMMER TAX PARCEL - 22-10 (ADD ALTERNATE BID NO. 1)

AP-14

PROJECT NO P707230229 DATE DECEMBER 2023

G:\Projects_2023\EB707\707230229\Aviation\9000 DELIVERABLES\9300 CADD\PLAN SET\P-EKN-HAMMER-22-10

IF THIS DRAWING IS LESS THAN 22" X 34" IT IS A REDUCED SIZE DRAWING

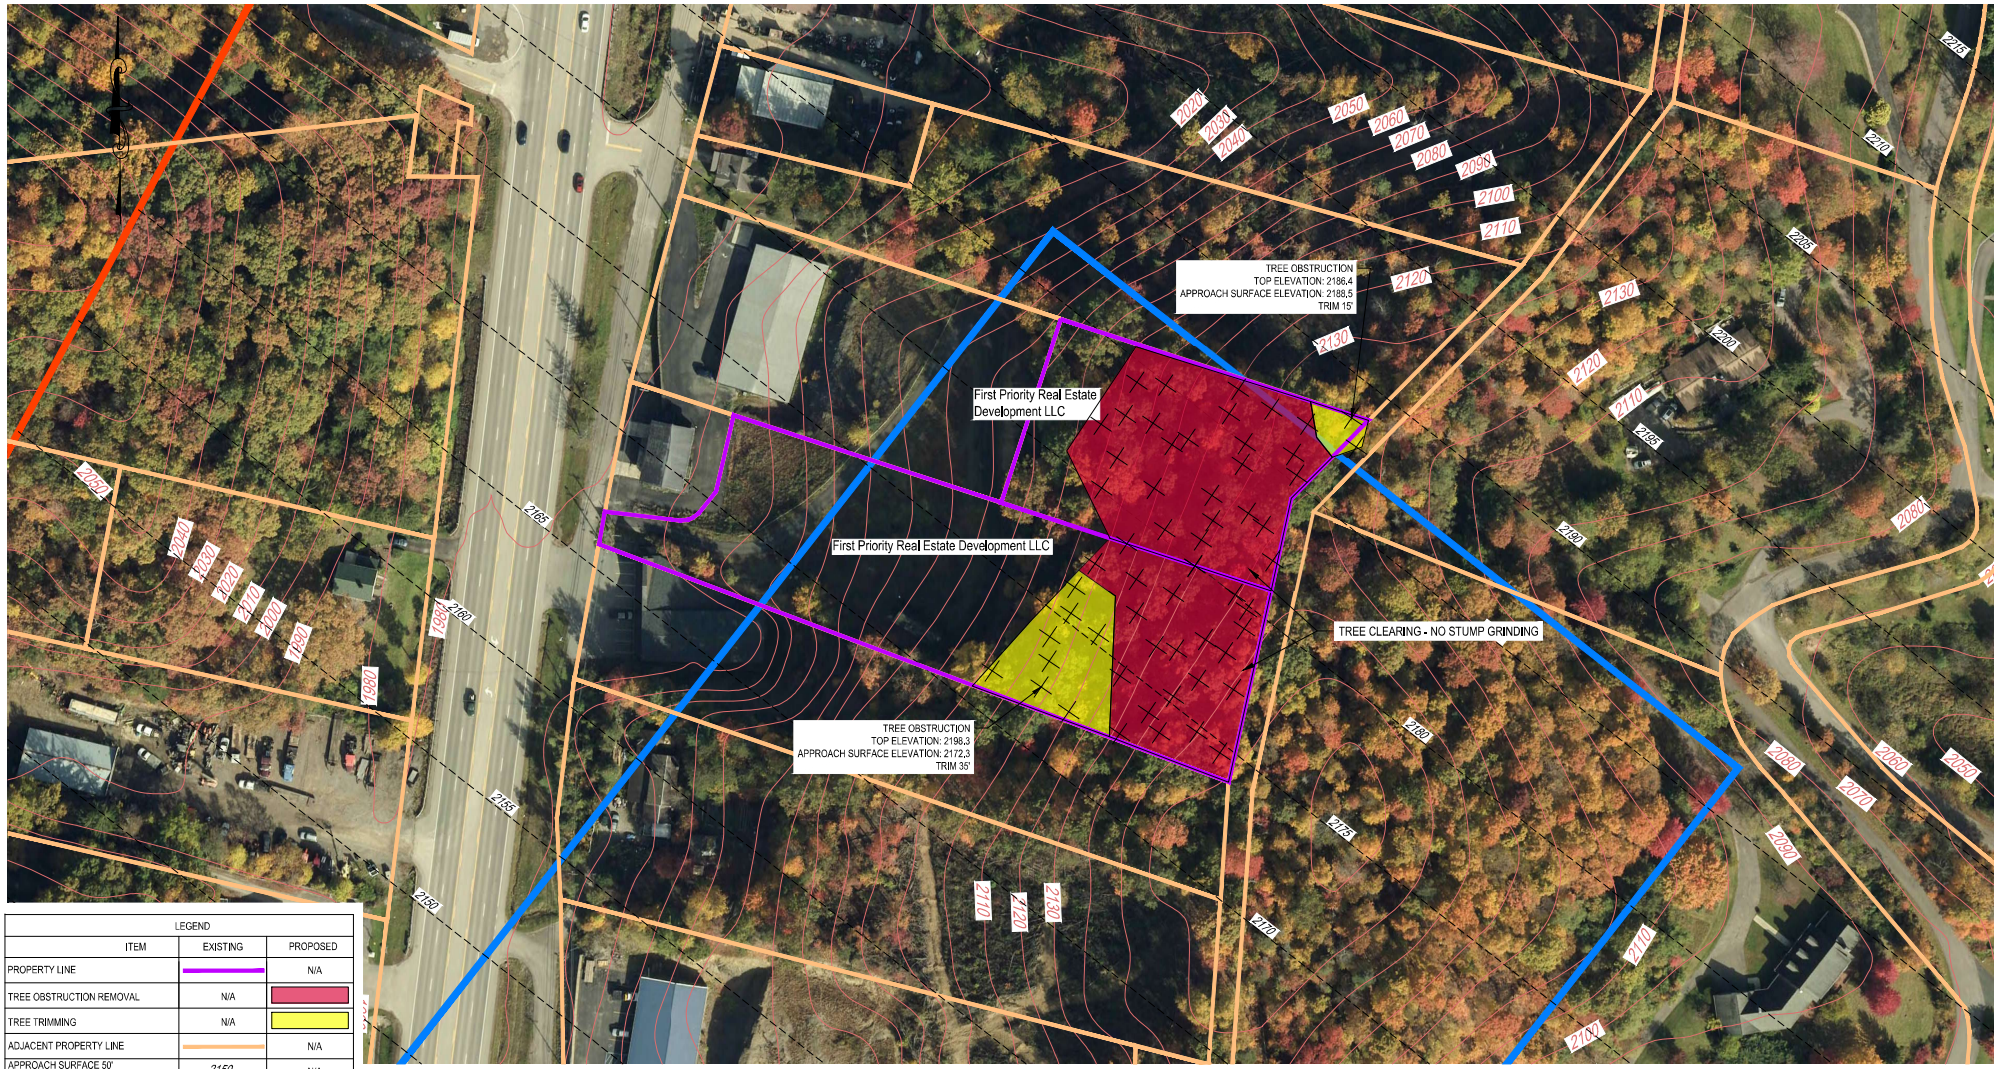

LEGEND		
ITEM	EXISTING	PROPOSED
PROPERTY LINE		N/A
TREE OBSTRUCTION REMOVAL	N/A	
TREE TRIMMING	N/A	
ADJACENT PROPERTY LINE		N/A
APPROACH SURFACE 50' INDEX LINE	2150	N/A
PART 77 NON-PRECISION INSTRUMENT APPROACH SURFACE (20:1 SLOPE)		N/A
THRESHOLD SITING VISUAL APPROACH SURFACE (20:1 SLOPE)		N/A

0 50' 100'
Scale 1 " = 50'

First Priority Real Estate Development LLC	First Priority Real Estate Development LLC
Parcel ID 42-10-0022-0008-0001	Parcel ID 42-10-0022-0009-0000
Parcel # 0008	Parcel # 0009
Deed Book/page 510 / 198	Deed Book/page 515 / 12
Acreage 0.81	Acreage 1.57

NOTE: PROPERTY INFORMATION WAS TAKEN FROM THE DEED OF RECORD AND IS NOT TO BE CONSIDERED AS A BOUNDARY SURVEY.

TRANSYSTEMS
615 West Highland Ave,
Ebensburg, PA 15931
Phone: 814.472.7700
Email: madelbaugh@transystems.com
Website: www.transystems.com

MELISSA A. DEFIBAUGH
40752
STATE OF WEST VIRGINIA
PROFESSIONAL ENGINEER
12/13/2023

DESIGNED	MAD	12/23
DRAWN	RAK	12/23
CHECKED	CRM	12/23
APPROVED	MAD	12/23

REVISION		
DATE	BY	DESCRIPTION

ELKINS-RANDOLPH COUNTY REGIONAL AIRPORT AUTHORITY
400 Airport Road
Elkins, WV 26241

ELKINS-RANDOLPH COUNTY REGIONAL AIRPORT (EKN)

ELKINS WEST VIRGINIA

TREE OBSTRUCTION REMOVAL, PHASE 5


FIRST PRIORITY REAL ESTATE DEVELOPMENT LLC TAX PARCEL-22-9 AND 22-8.1 (ADD ALTERNATE BID NO. 1)

AP-15

PROJECT NO P707230229
DATE DECEMBER 2023

G:\Projects_2023\EB707\707230229\Aviation\9000 DELIVERABLES\9300 CADD\PLAN SET\P-EKN-FIRST PRIORITY-22-9

IF THIS DRAWING IS LESS THAN 22" X 34" IT IS A REDUCED SIZE DRAWING

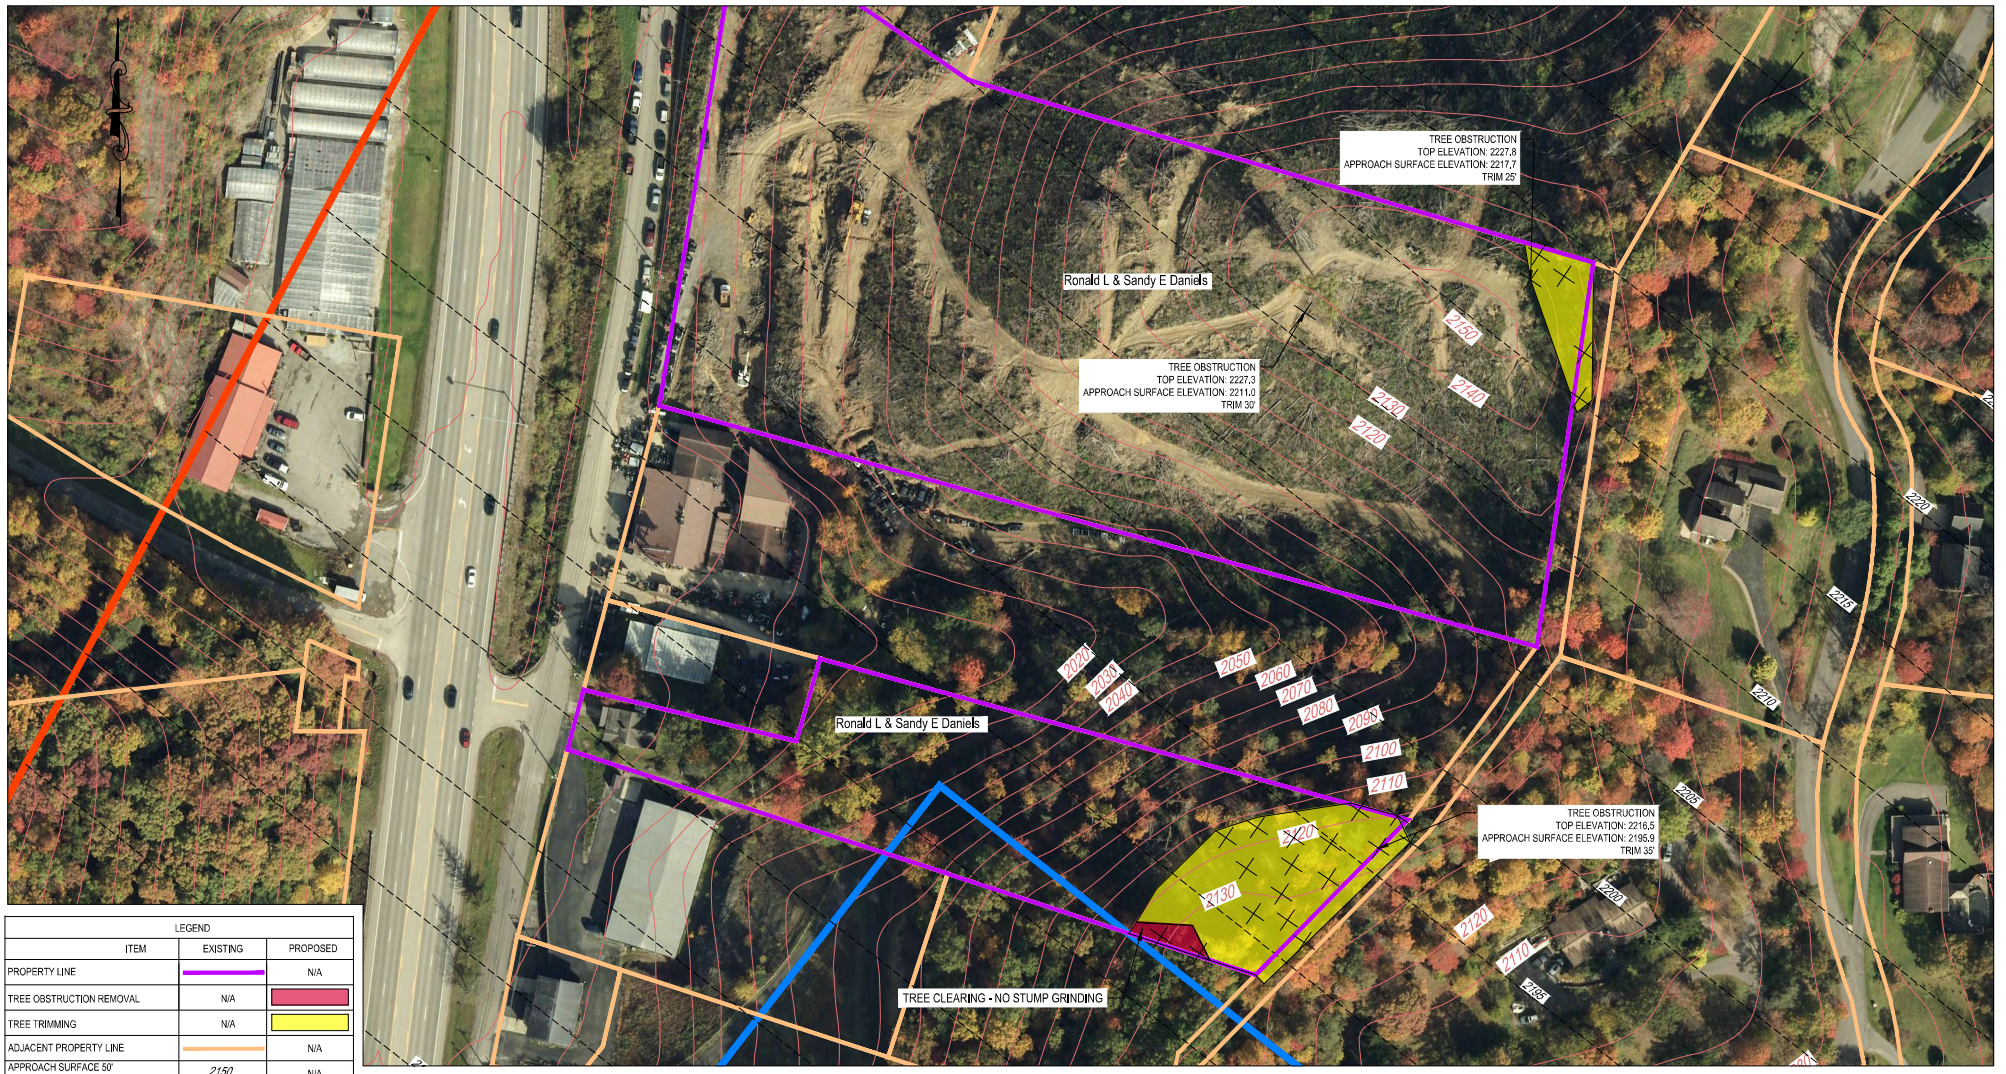

LEGEND		
ITEM	EXISTING	PROPOSED
PROPERTY LINE		N/A
TREE OBSTRUCTION REMOVAL	N/A	
TREE TRIMMING	N/A	
ADJACENT PROPERTY LINE		N/A
APPROACH SURFACE 50' INDEX LINE	2150	N/A
PART 77 NON-PRECISION INSTRUMENT APPROACH SURFACE (20:1 SLOPE)		N/A
THRESHOLD SITING VISUAL APPROACH SURFACE (20:1 SLOPE)		N/A

0 50' 100'
Scale 1 " = 50'

Daniels Ronald L & Sandy E	Daniels Ronald L & Sandy E
Parcel ID 42-10-0022-0007-0000	Parcel ID 42-10-0022-0005-0000
Parcel # 0007	Parcel # 0005
Deed Book/page 548 / 505	Deed Book/page 549 / 547
Acreage 2.03	Acreage 6.45

NOTE: PROPERTY INFORMATION WAS TAKEN FROM THE DEED OF RECORD AND IS NOT TO BE CONSIDERED AS A BOUNDARY SURVEY.

TRANSYSTEMS
615 West Highland Ave,
Ebensburg, PA 15931
Phone: 814.472.7700
Email: madelibaugh@transystems.com
Website: www.transystems.com

MELISSA A. DERBAUGH REGISTERED 40752 STATE OF WEST VIRGINIA PROFESSIONAL ENGINEER 12/13/2023

DESIGNED	MAD	12/23
DRAWN	RAK	12/23
CHECKED	CRM	12/23
APPROVED	MAD	12/23

REVISION		
DATE	BY	DESCRIPTION

ELKINS-RANDOLPH COUNTY REGIONAL AIRPORT AUTHORITY
400 Airport Road
Elkins, WV 26241

ELKINS-RANDOLPH COUNTY REGIONAL AIRPORT (EKN)

ELKINS WEST VIRGINIA

TREE OBSTRUCTION REMOVAL, PHASE 5


DANIELS TAX PARCEL - 22-7 AND 22-05 (ADD ALTERNATE BID NO. 1)

AP-16

PROJECT NO P707230229
DATE DECEMBER 2023

G:\Projects_2023\EB707\707230229\Aviation\9000 DELIVERABLES\9300 CADD\PLAN SET\P-EKN-DANIELS-22-7

IF THIS DRAWING IS LESS THAN 22" X 34" IT IS A REDUCED SIZE DRAWING

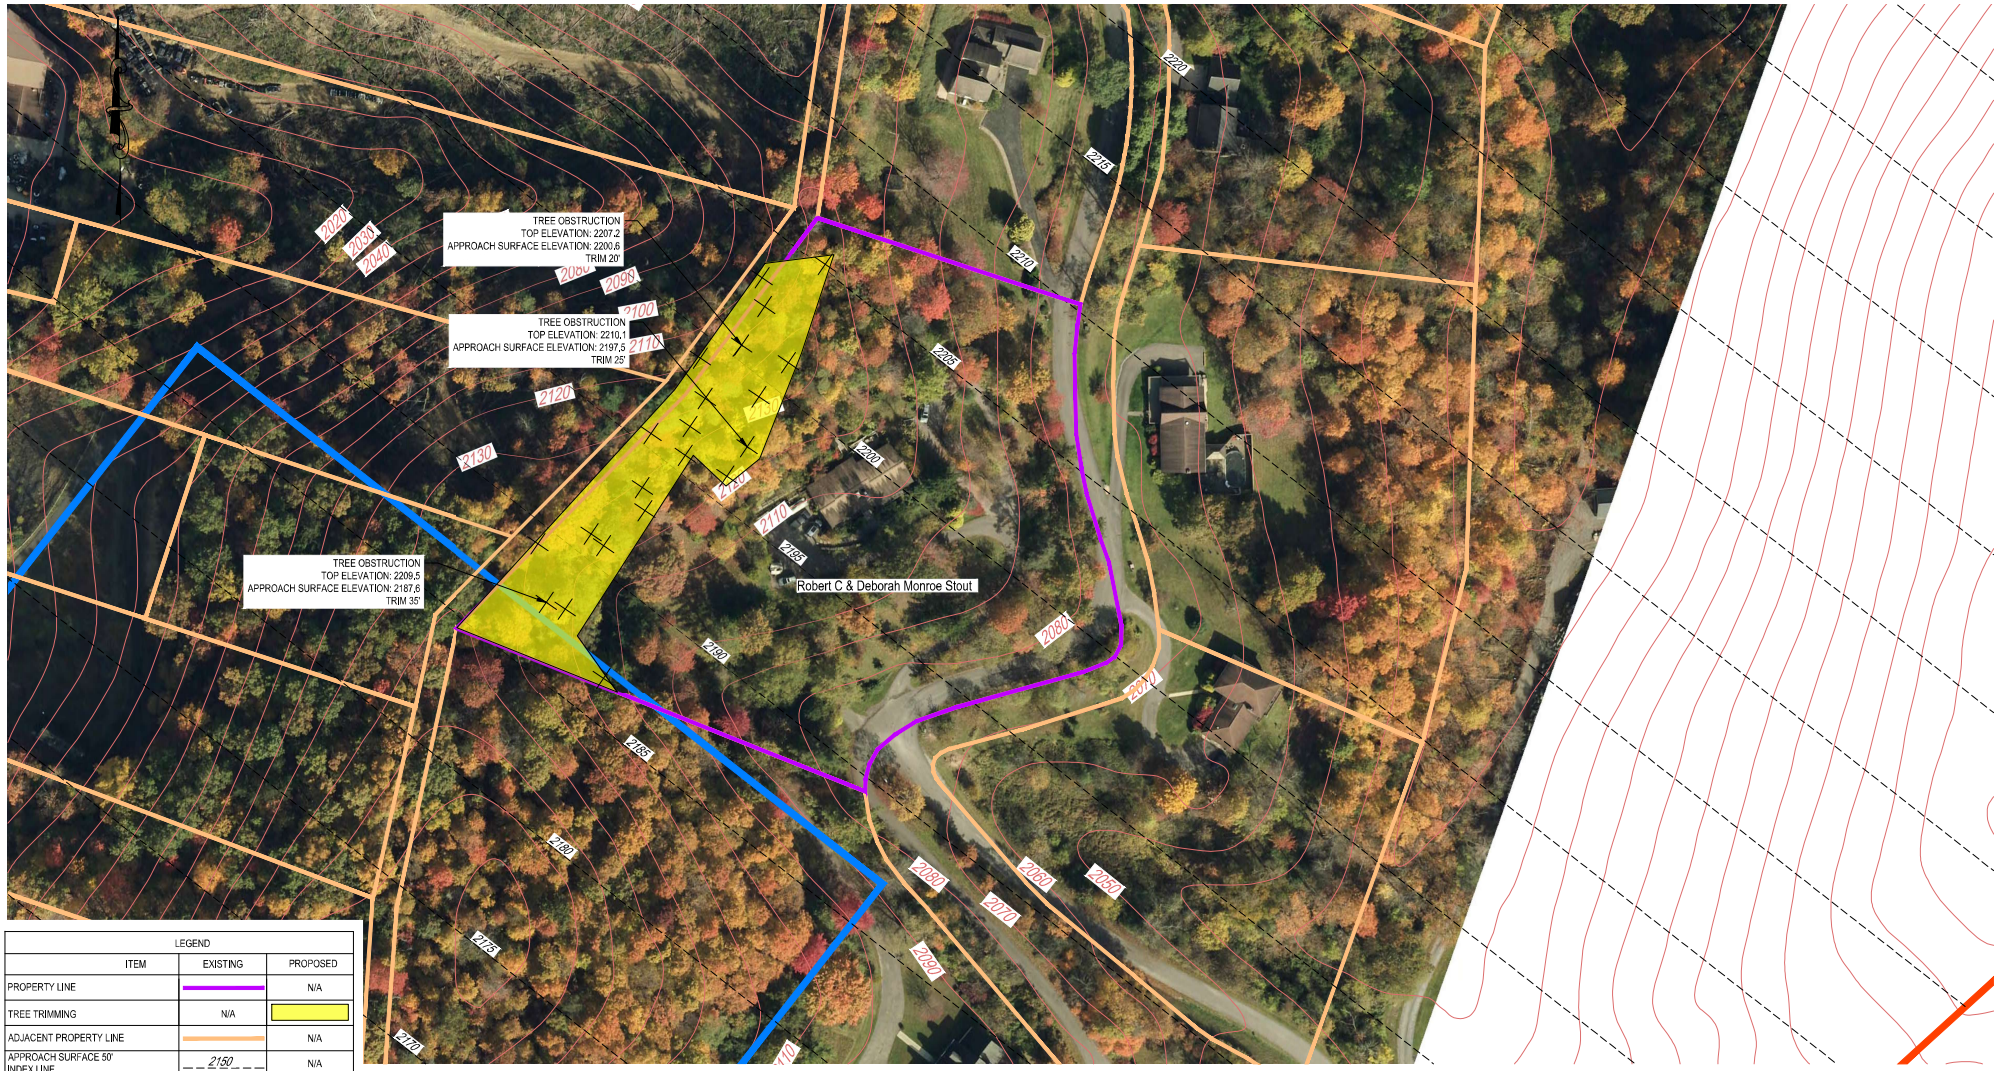

LEGEND		
ITEM	EXISTING	PROPOSED
PROPERTY LINE		N/A
TREE TRIMMING	N/A	
ADJACENT PROPERTY LINE		N/A
APPROACH SURFACE 50' INDEX LINE	2150	N/A
PART 77 NON-PRECISION INSTRUMENT APPROACH SURFACE (20:1 SLOPE)		N/A
THRESHOLD SITING VISUAL APPROACH SURFACE (20:1 SLOPE)		N/A

0 50' 100'
Scale 1 " = 50'

Stout Robert C & Deborah Monroe
Parcel ID 42-10-0028-0001-0000
Parcel # 0001
Deed Book/page 397 / 146
Acreage 2.45

NOTE: PROPERTY INFORMATION WAS TAKEN FROM THE DEED OF RECORD AND IS NOT TO BE CONSIDERED AS A BOUNDARY SURVEY.

TRANSYSTEMS
615 West Highland Ave,
Ebensburg, PA 15931
Phone: 814.472.7700
Email: madelibaugh@transystems.com
Website: www.transystems.com

MELISSA A. DEFIBAUGH
40752
REGISTERED
STATE OF
WEST VIRGINIA
PROFESSIONAL ENGINEER
12/13/2023

DESIGNED	MAD	12/23
DRAWN	RAK	12/23
CHECKED	CRM	12/23
APPROVED	MAD	12/23

REVISION		
DATE	BY	DESCRIPTION

ELKINS-RANDOLPH COUNTY
REGIONAL AIRPORT AUTHORITY
400 Airport Road
Elkins, WV 26241

ELKINS-RANDOLPH COUNTY REGIONAL AIRPORT (EKN)

ELKINS WEST VIRGINIA

TREE OBSTRUCTION REMOVAL, PHASE 5


STOUT TAX PARCEL - 28-1 (ADD ALTERNATE BID NO. 1)

AP-17

PROJECT NO P707230229
DATE DECEMBER 2023

G:\Projects_2023\EB707\707230229\Aviation\9000 DELIVERABLES\9300 CADD\PLAN SET\P-EKN-STOUT-28-1

IF THIS DRAWING IS LESS THAN 22" X 34" IT IS A REDUCED SIZE DRAWING

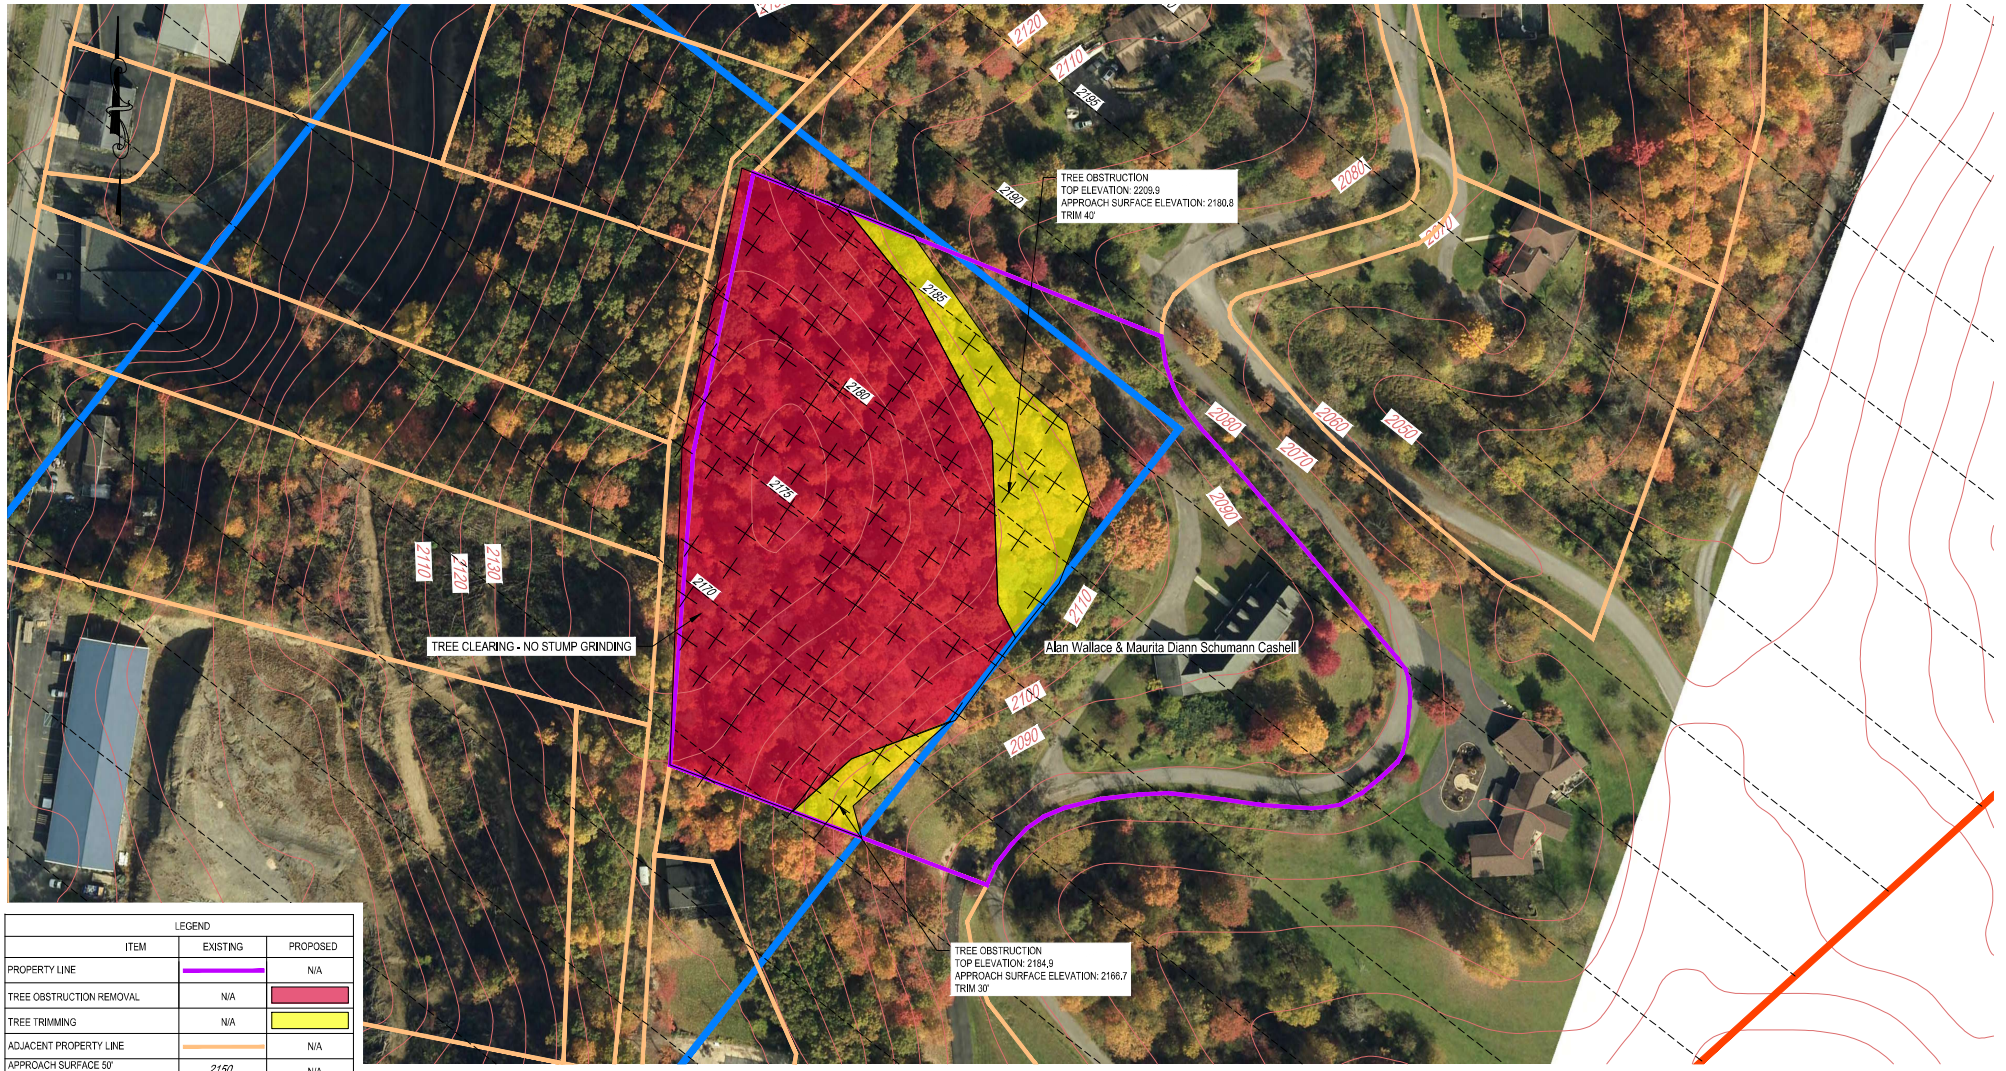

LEGEND		
ITEM	EXISTING	PROPOSED
PROPERTY LINE		N/A
TREE OBSTRUCTION REMOVAL	N/A	
TREE TRIMMING	N/A	
ADJACENT PROPERTY LINE		N/A
APPROACH SURFACE 50' INDEX LINE	2150	N/A
PART 77 NON-PRECISION INSTRUMENT APPROACH SURFACE (20:1 SLOPE)		N/A
THRESHOLD SITING VISUAL APPROACH SURFACE (20:1 SLOPE)		N/A

0 50' 100'
Scale 1 " = 50'

Cashell Alan Wallace & Maurita Diann Schumann
Parcel ID 42-10-0029-0006-0000
Parcel # 0006
Deed Book/page 420 / 194
Acreage 4.32

NOTE: PROPERTY INFORMATION WAS TAKEN FROM THE DEED OF RECORD AND IS NOT TO BE CONSIDERED AS A BOUNDARY SURVEY.

TRANSYSTEMS
615 West Highland Ave,
Ebensburg, PA 15931
Phone: 814.472.7700
Email: madelibaugh@transystems.com
Website: www.transystems.com

MELISSA A. DEFIBAUGH
40752
REGISTERED
STATE OF
WEST VIRGINIA
PROFESSIONAL ENGINEER
12/13/2023

DESIGNED	MAD	12/23 DATE
DRAWN	RAK	12/23 DATE
CHECKED	CRM	12/23 DATE
APPROVED	MAD	12/23 DATE

REVISION		
DATE	BY	DESCRIPTION

ELKINS-RANDOLPH COUNTY REGIONAL AIRPORT AUTHORITY
400 Airport Road
Elkins, WV 26241

ELKINS-RANDOLPH COUNTY REGIONAL AIRPORT (EKN)

ELKINS WEST VIRGINIA

TREE OBSTRUCTION REMOVAL, PHASE 5


CASHELL TAX PARCEL - 29-6 (ADD ALTERNATE BID NO. 1)

AP-18

PROJECT NO P707230229 DATE DECEMBER 2023

G:\Projects_2023\EB707\707230229\Aviation\9000 DELIVERABLES\9300 CADD\PLAN SET\P-EKN-CASHELL-29-6

IF THIS DRAWING IS LESS THAN 22" X 34" IT IS A REDUCED SIZE DRAWING

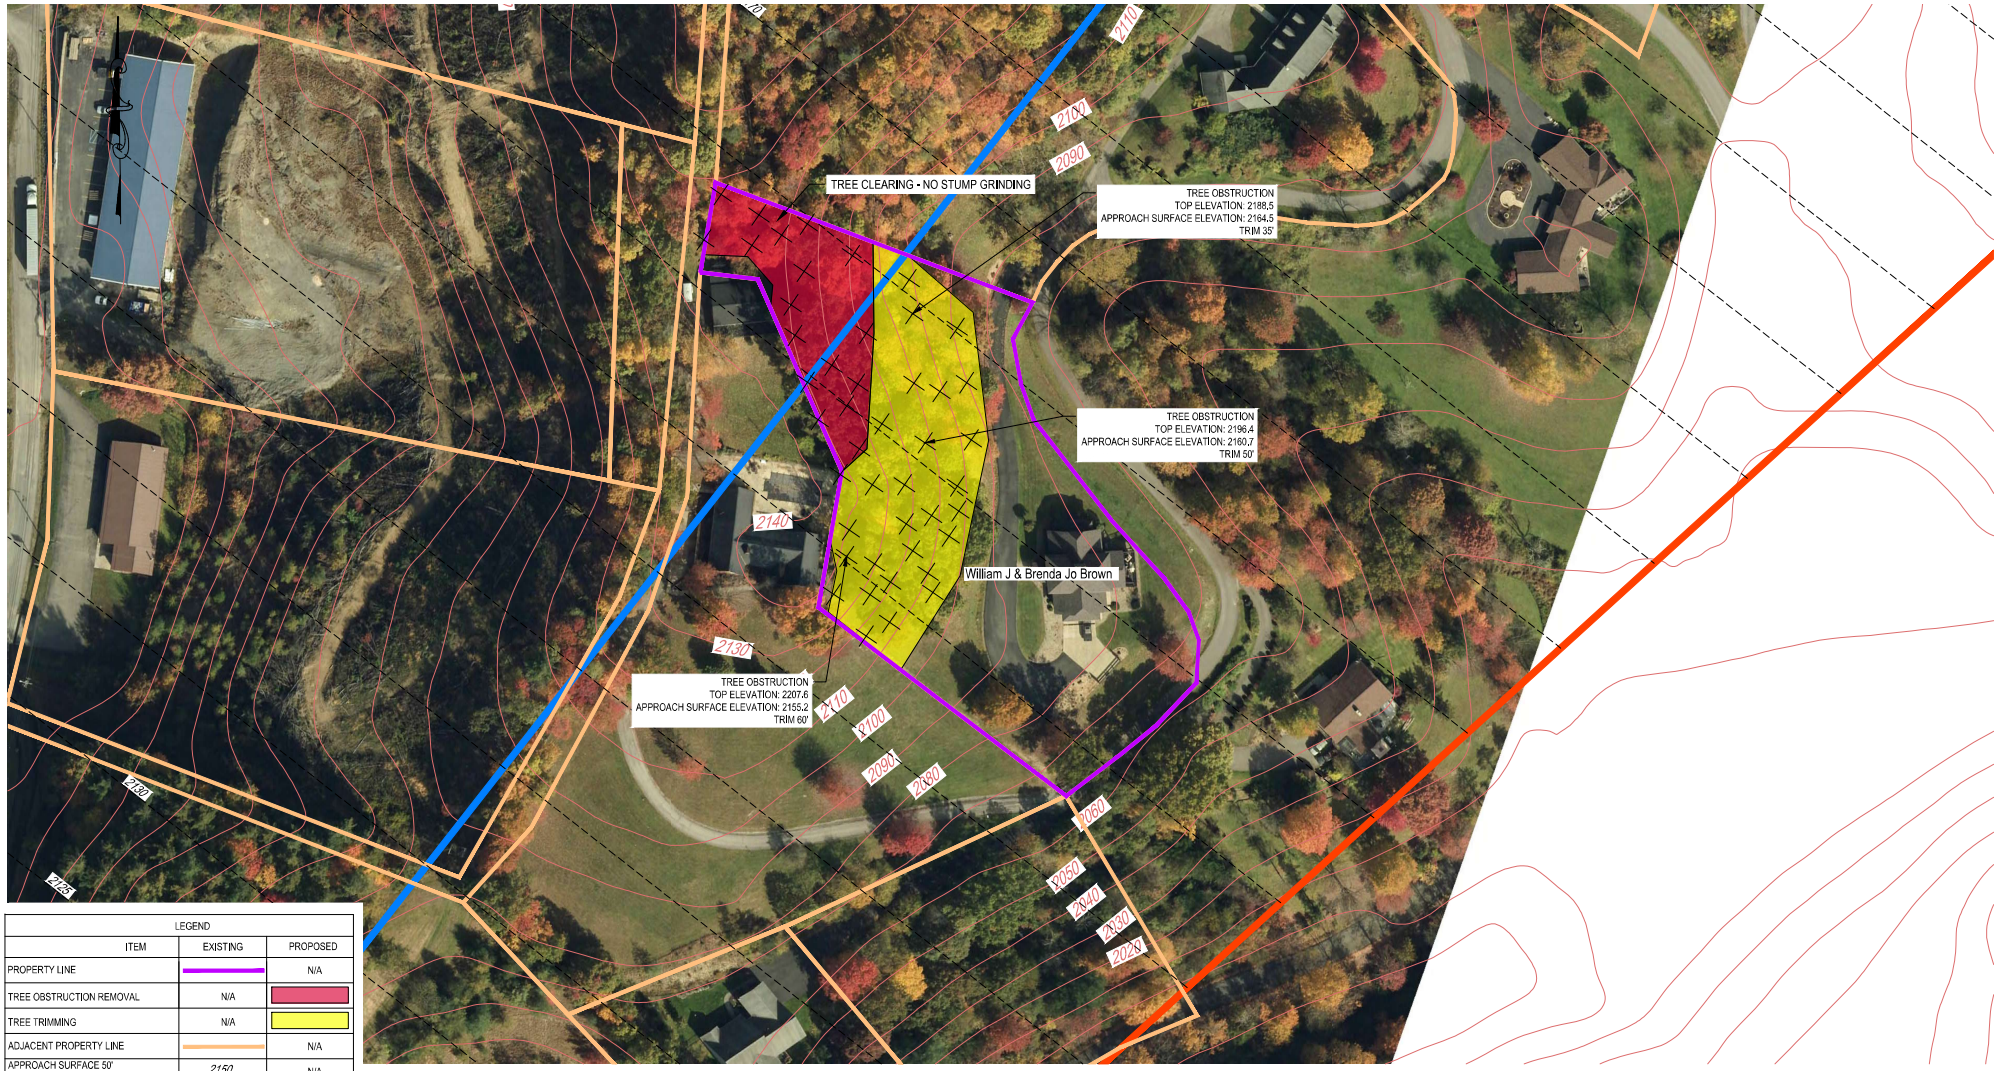

LEGEND		
ITEM	EXISTING	PROPOSED
PROPERTY LINE		N/A
TREE OBSTRUCTION REMOVAL	N/A	
TREE TRIMMING	N/A	
ADJACENT PROPERTY LINE		N/A
APPROACH SURFACE 50' INDEX LINE	2150	N/A
PART 77 NON-PRECISION INSTRUMENT APPROACH SURFACE (20:1 SLOPE)		N/A
THRESHOLD SITING VISUAL APPROACH SURFACE (20:1 SLOPE)		N/A

0 50' 100'
Scale 1 " = 50'

William J & Brenda Jo Brown
Parcel ID 42-10-0029-0005-0000
Parcel # 0005
Deed Book/page 449 / 89
Acreage 2.16

NOTE: PROPERTY INFORMATION WAS TAKEN FROM THE DEED OF RECORD AND IS NOT TO BE CONSIDERED AS A BOUNDARY SURVEY.

TRANSYSTEMS
615 West Highland Ave,
Ebensburg, PA 15931
Phone: 814.472.7700
Email: madelibaugh@transystems.com
Website: www.transystems.com

MELISSA A. DERBAUGH REGISTERED 40752 STATE OF WEST VIRGINIA PROFESSIONAL ENGINEER 12/13/2023

DESIGNED	MAD	12/23 DATE
DRAWN	RAK	12/23 DATE
CHECKED	CRM	12/23 DATE
APPROVED	MAD	12/23 DATE

REVISION		
DATE	BY	DESCRIPTION

ELKINS-RANDOLPH COUNTY REGIONAL AIRPORT AUTHORITY
400 Airport Road
Elkins, WV 26241

ELKINS-RANDOLPH COUNTY REGIONAL AIRPORT (EKN)

ELKINS WEST VIRGINIA

TREE OBSTRUCTION REMOVAL, PHASE 5


BROWN TAX PARCEL - 29-5 (ADD ALTERNATE BID NO. 1)

AP-19

PROJECT NO P707230229 DATE DECEMBER 2023

G:\Projects_2023\EB707\707230229\Aviation\9000 DELIVERABLES\9300 CADD\PLAN SET\P-EKN-BROWN-29-5

IF THIS DRAWING IS LESS THAN 22" X 34" IT IS A REDUCED SIZE DRAWING

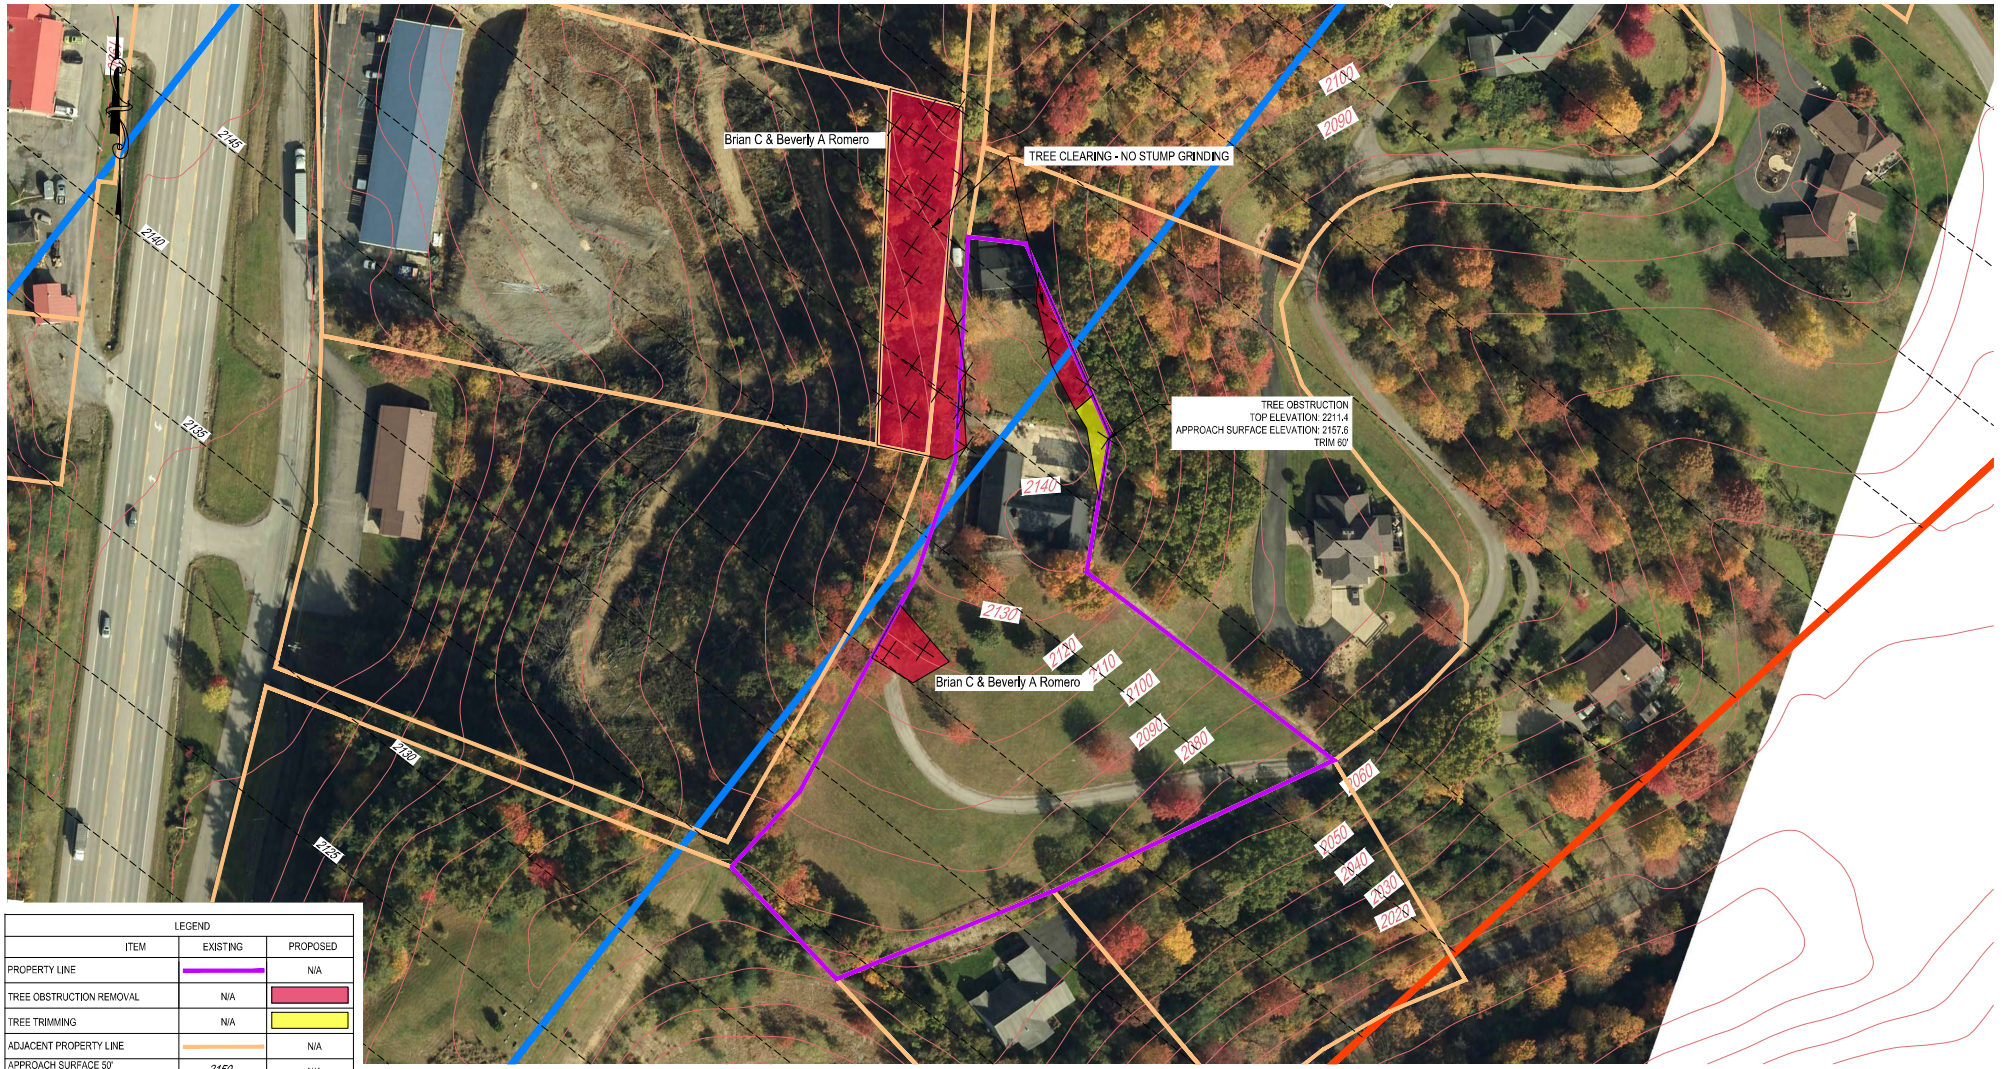

LEGEND		
ITEM	EXISTING	PROPOSED
PROPERTY LINE		N/A
TREE OBSTRUCTION REMOVAL	N/A	
TREE TRIMMING	N/A	
ADJACENT PROPERTY LINE		N/A
APPROACH SURFACE 50' INDEX LINE	2150	N/A
PART 77 NON-PRECISION INSTRUMENT APPROACH SURFACE (20:1 SLOPE)		N/A
THRESHOLD SITING VISUAL APPROACH SURFACE (20:1 SLOPE)		N/A

Brian C & Beverly A Romero	Brian C & Beverly A Romero
Parcel ID 42-10-0029-0004-0000	Parcel ID 42-10-0022-0020-0000
Parcel # 0004	Parcel # 0020
Deed Book/page 625/400	Deed Book/page 625 / 400
Acreage 2.68	Acreage 0.32

NOTE: PROPERTY INFORMATION WAS TAKEN FROM THE DEED OF RECORD AND IS NOT TO BE CONSIDERED AS A BOUNDARY SURVEY.

TRANSYSTEMS
615 West Highland Ave,
Ebensburg, PA 15931
Phone: 814.472.7700
Email: madelibaugh@transystems.com
Website: www.transystems.com

MELISSA A. DERIBAUGH, 40752, REGISTERED, STATE OF WEST VIRGINIA, PROFESSIONAL ENGINEER, 12/13/2023

DESIGNED	MAD	12/23
DRAWN	RAK	12/23
CHECKED	CRM	12/23
APPROVED	MAD	12/23

REVISION		
DATE	BY	DESCRIPTION

ELKINS-RANDOLPH COUNTY REGIONAL AIRPORT AUTHORITY
400 Airport Road
Elkins, WV 26241

ELKINS-RANDOLPH COUNTY REGIONAL AIRPORT (EKN)

ELKINS WEST VIRGINIA

TREE OBSTRUCTION REMOVAL, PHASE 5

ROMERO TAX PARCEL - 29-4 AND 22-20 (ADD ALTERNATE BID NO. 1)


AP-20

PROJECT NO P707230229

DATE DECEMBER 2023

G:\Projects_2023\EB707\707230229\Aviation\9000 DELIVERABLES\9300 CADD\PLAN SET\P-EKN-ROMERO-29-4

IF THIS DRAWING IS LESS THAN 22" X 34" IT IS A REDUCED SIZE DRAWING

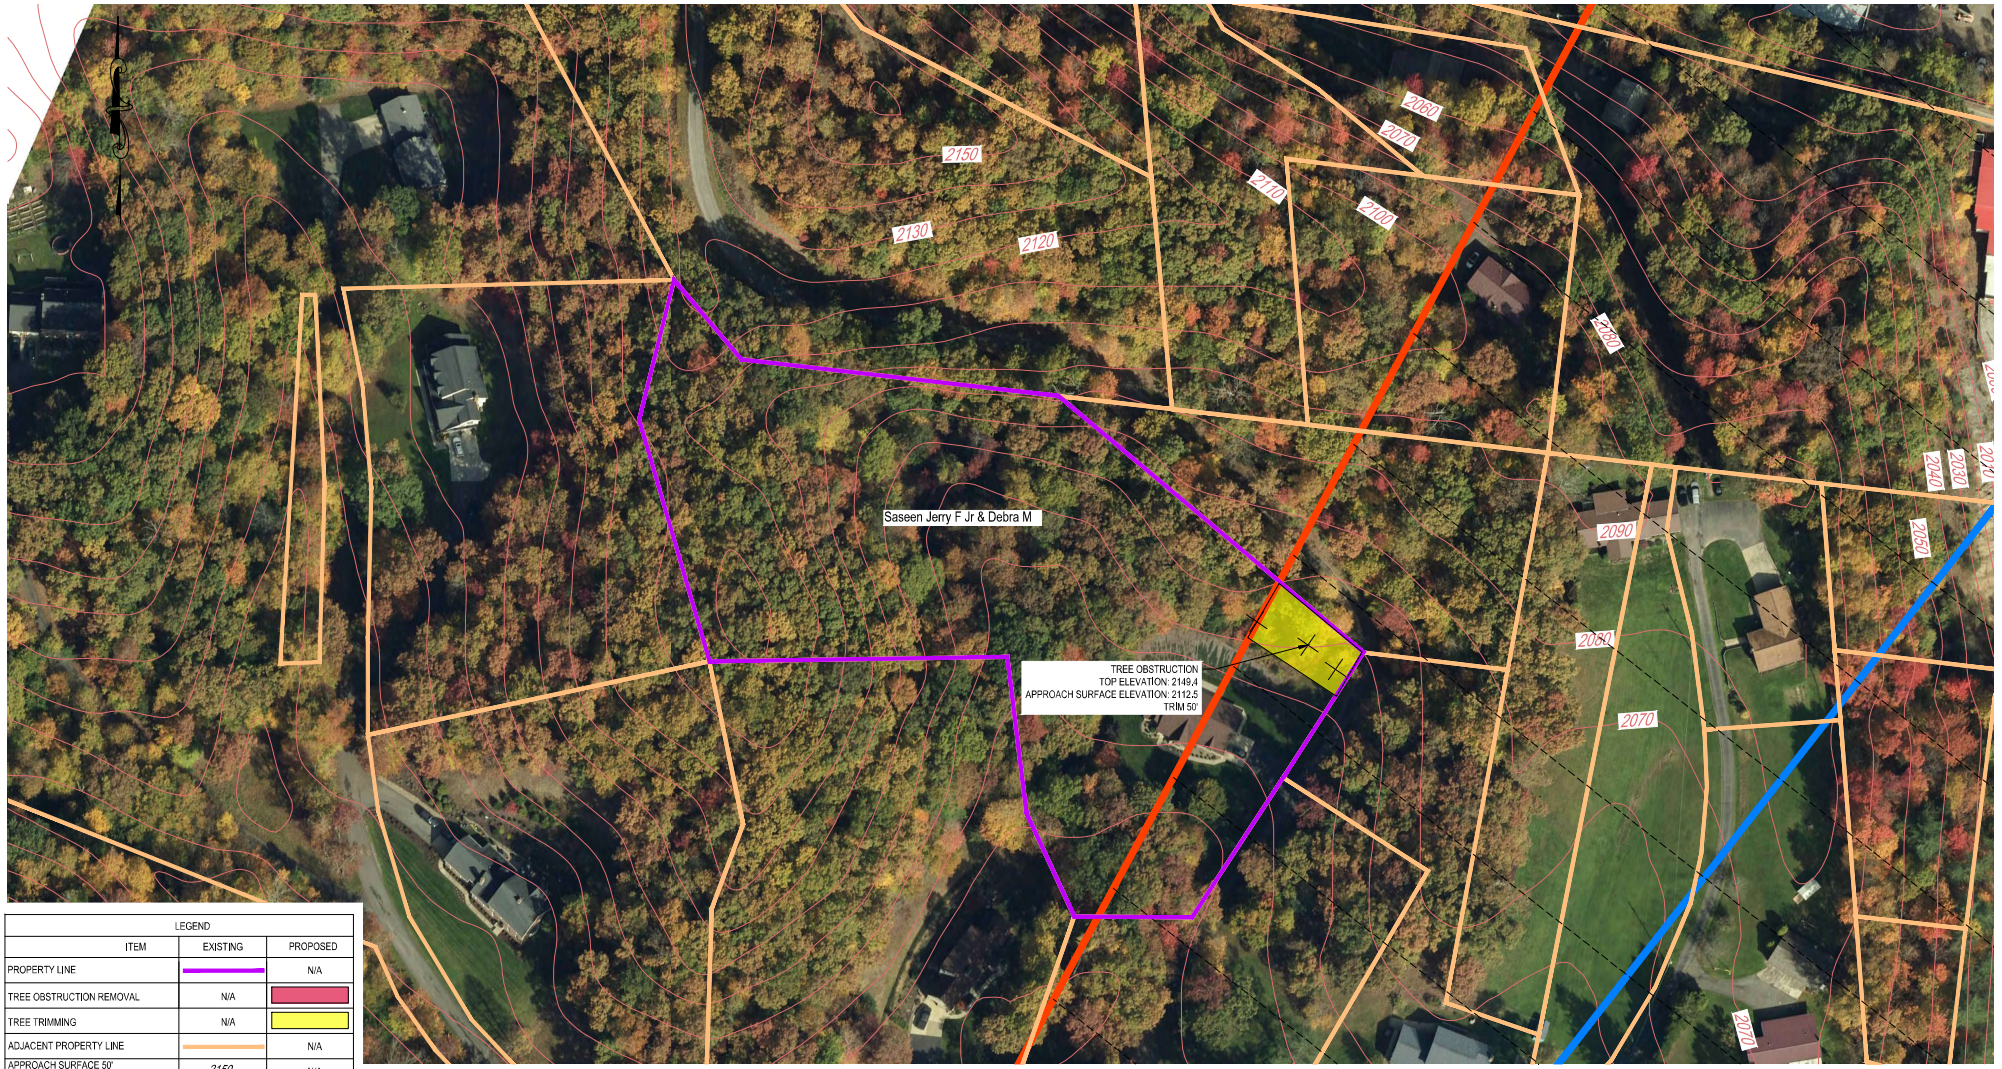

LEGEND		
ITEM	EXISTING	PROPOSED
PROPERTY LINE		N/A
TREE OBSTRUCTION REMOVAL	N/A	
TREE TRIMMING	N/A	
ADJACENT PROPERTY LINE		N/A
APPROACH SURFACE 50' INDEX LINE	2150	N/A
PART 77 NON-PRECISION INSTRUMENT APPROACH SURFACE (20:1 SLOPE)		N/A
THRESHOLD SITING VISUAL APPROACH SURFACE (20:1 SLOPE)		N/A

Saseen Jerry F Jr & Debra M
Parcel ID 42-10-0036-0005-0000
Parcel # 0005
Deed Book/page 422 / 603
Acreage 3.18

NOTE: PROPERTY INFORMATION WAS TAKEN FROM THE DEED OF RECORD AND IS NOT TO BE CONSIDERED AS A BOUNDARY SURVEY.

TRANSYSTEMS
615 West Highland Ave,
Ebensburg, PA 15931
Phone: 814.472.7700
Email: madelibaugh@transystems.com
Website: www.transystems.com

MELISSA A. DERBAUGH
40752
REGISTERED
STATE OF WEST VIRGINIA
PROFESSIONAL ENGINEER
12/13/2023

DESIGNED	MAD	12/23 DATE
DRAWN	RAK	12/23 DATE
CHECKED	CRM	12/23 DATE
APPROVED	MAD	12/23 DATE

REVISION		
DATE	BY	DESCRIPTION

ELKINS-RANDOLPH COUNTY REGIONAL AIRPORT AUTHORITY
400 Airport Road
Elkins, WV 26241

ELKINS-RANDOLPH COUNTY REGIONAL AIRPORT (EKN)

ELKINS WEST VIRGINIA

TREE OBSTRUCTION REMOVAL, PHASE 5

SASEEN TAX PARCEL - 36-5
(ADD ALTERNATE BID NO. 2)

AP-21

PROJECT NO P707230229
DATE DECEMBER 2023

G:\Projects_2023\EB707\707230229\Aviation\9000 DELIVERABLES\9300 CADD\PLAN SET\P-EKN-SASEEN-36-5

IF THIS DRAWING IS LESS THAN 22" X 34" IT IS A REDUCED SIZE DRAWING